A3

0 1 2 3 4 5 .6 7 8 9 10

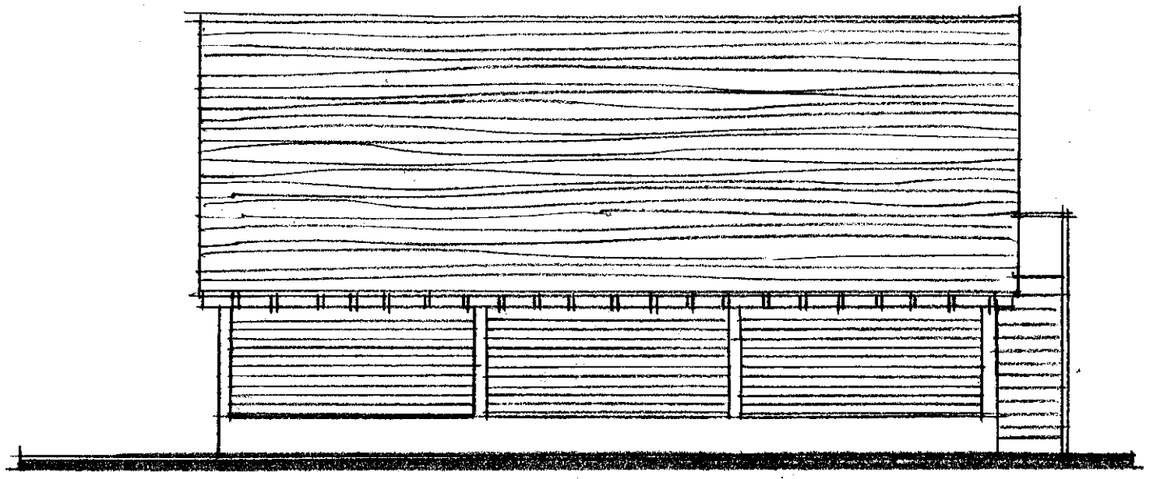

rear elevation 1:100

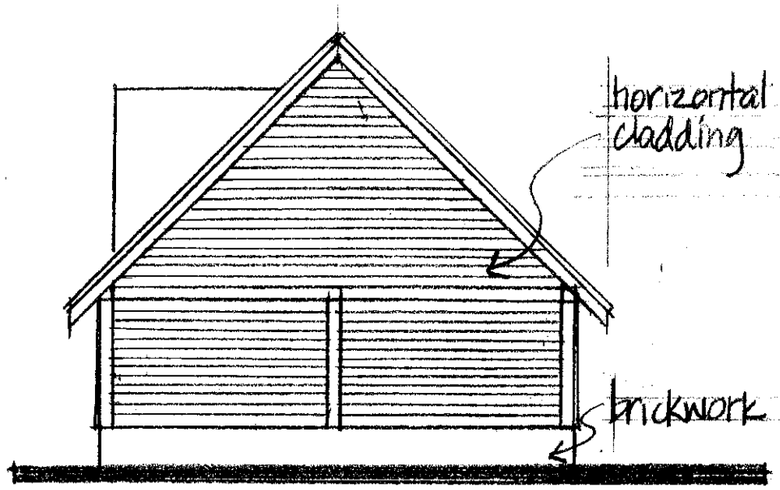

side elevation

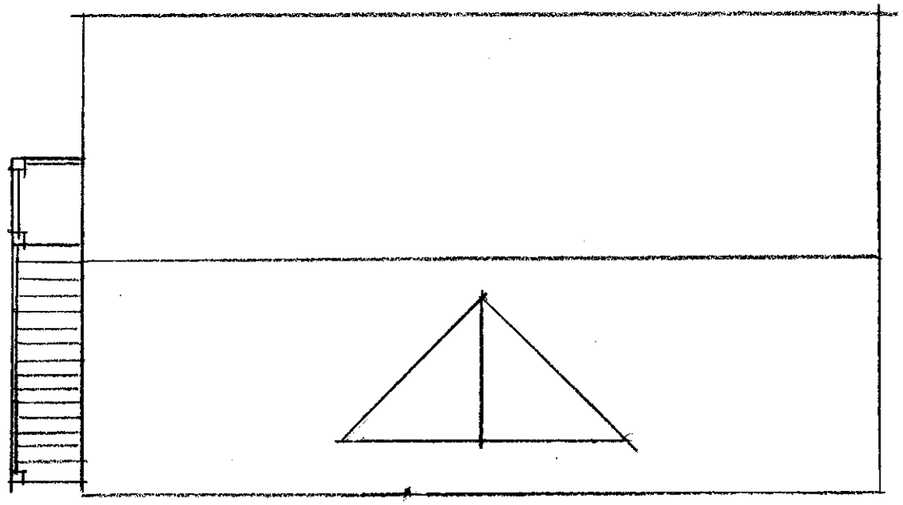

Roof plan 1:100

DRAWING TITLE -	Proposed Garage + Store	CLIENT - Neil Coughtrey	DRAWING No. - 3016/9
JOB TITLE -	Snappers Field RH13 9BQ	SCALE 1:100 @ A3	DATE - Oct 2026

JAYE FORD ARCHITECTURE

Jaye Ford RIBA
Architect

T: +44 (0)1903 745393
M: +44 (0)7905 336280
E: jaye@jayeford.com
W: jayeford.com
A: Manleys | Manleys Hill | Storrington | West Sussex | RH20 4BT