




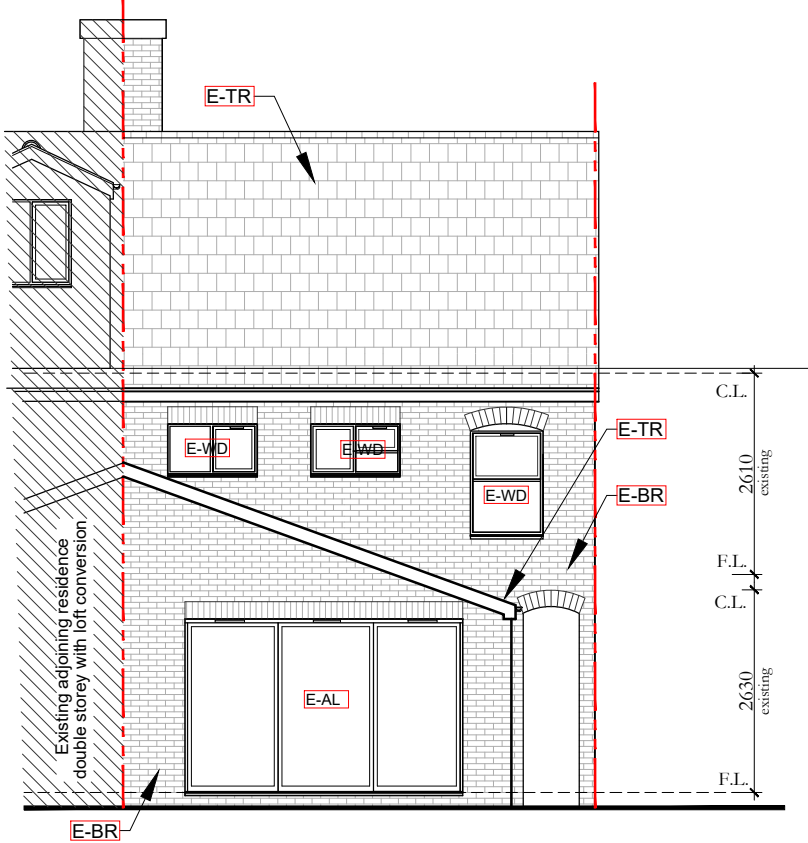



EXISTING ELEVATION- REAR
SCALE 1 : 100 @ A3

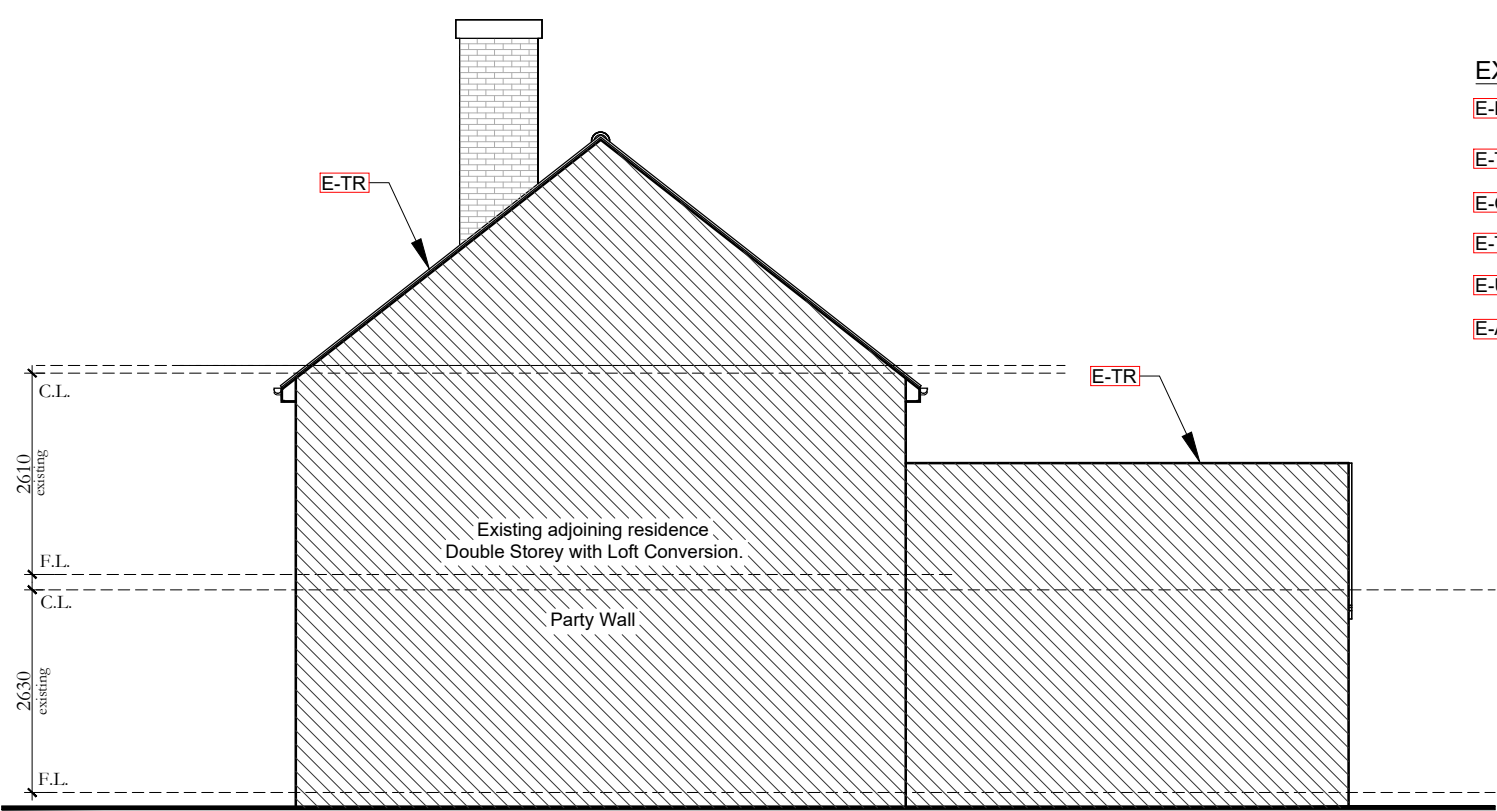

EXISTING ELEVATION- SIDE
SCALE 1 : 100 @ A3

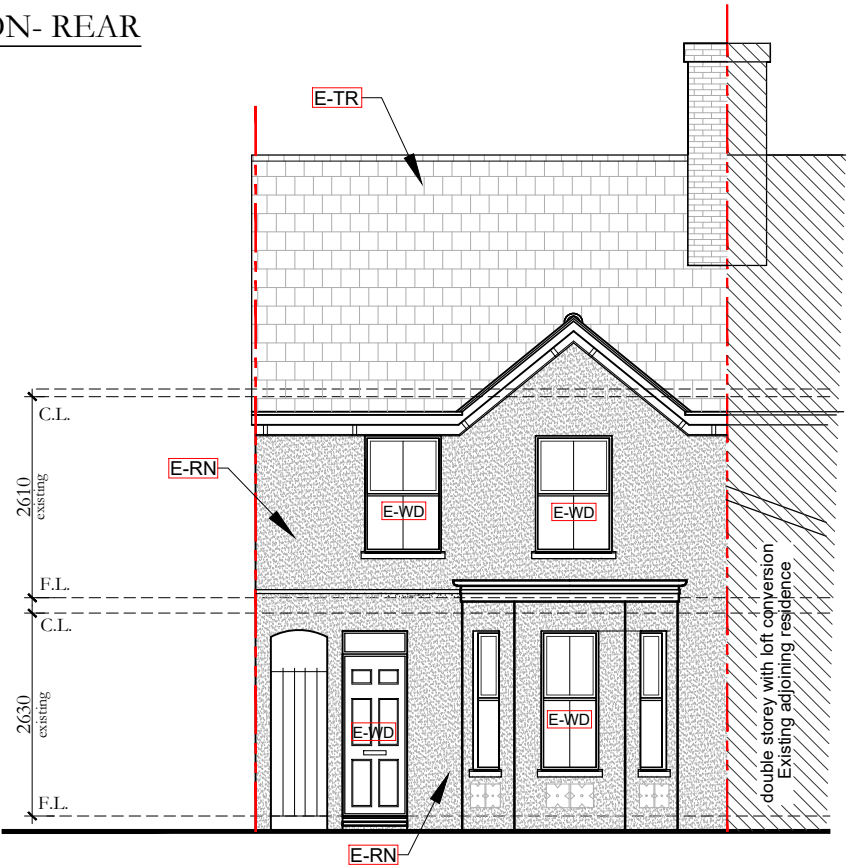

EXISTING ELEVATION- FRONT
SCALE 1 : 100 @ A3

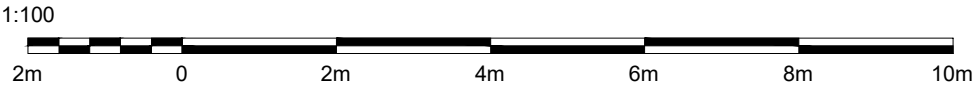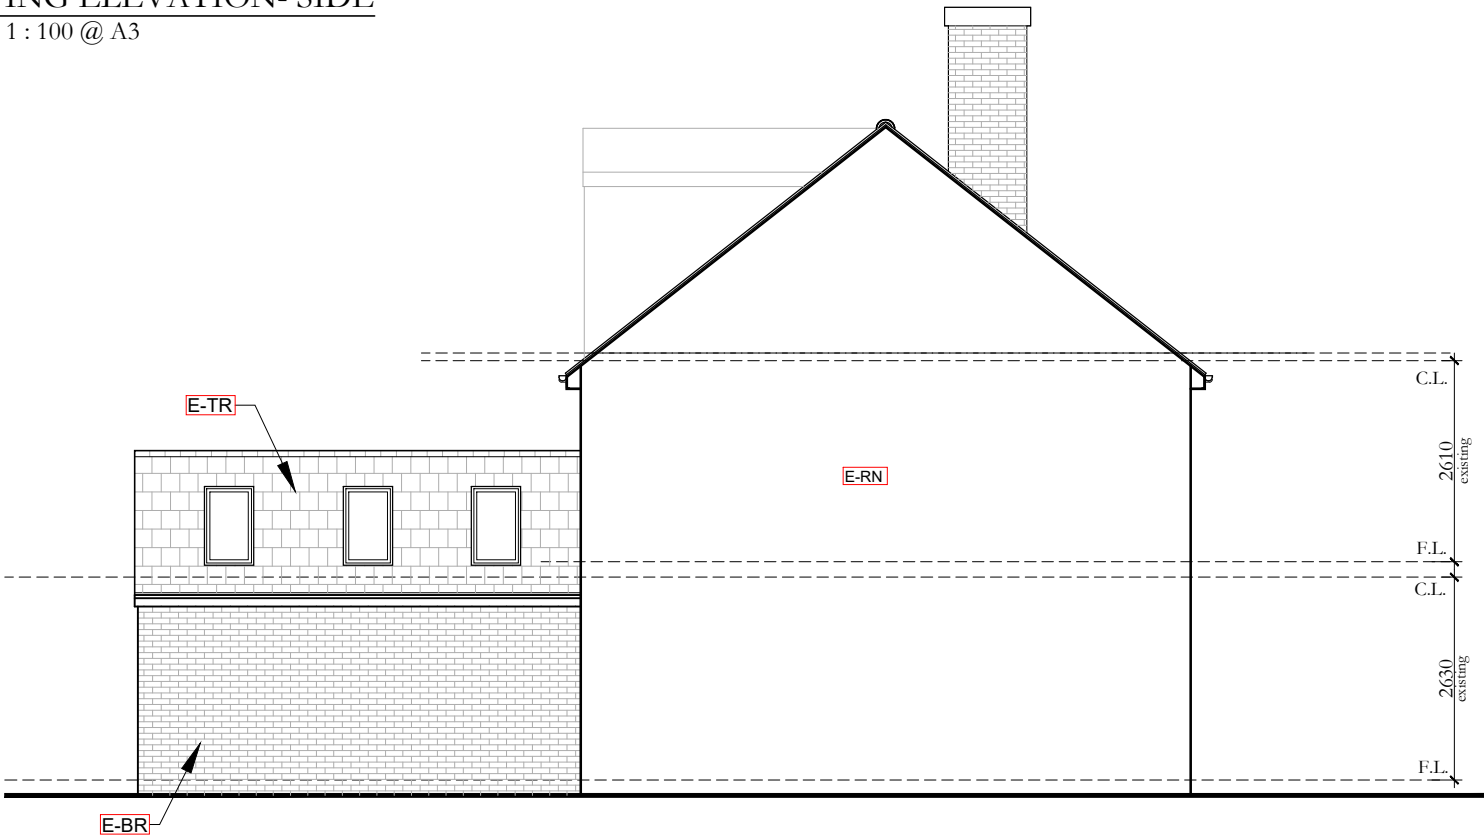

EXISTING MATERIALS DRAWING LEGEND

- E-BR** Existing Face brickwork- Light Brown-Red Multi.
- E-TH** Existing Tile hung wall finish- Brown-Tuscan Multi.
- E-CL** Existing Weatherboard Cladding- White
- E-TR** Existing Tiled roof, Brown-Tuscan.
- E-UP** Existing UPVC Windows & Doors- White Colour
- E-AL** Existing Aluminium Powder coated Door-Window Unit-dark gray colour

Marlon Haus Ltd
Architecture - Sustainability

M: 07591 936671
E: mark@marlonhaus.com
W: www.marlonhaus.com
A: 25 Depot Road, Horsham RH13 5HE West Sussex

PROJECT: Proposed Loft Conversion & Alterations
CLIENT: Mr & Mrs S. Martin
AT : 60 Station Road, Horsham RH13 5EU
West Sussex

Job No: 26-25
Date: 04-04-26
Drawn By: M. Long
Issue: TP02

PAGE 4

Issue amendment notes:

09-06-26 Final Planning Drawings, issued for lodgment of the LDC application.

© Owned by 'Marlon Haus Ltd'