




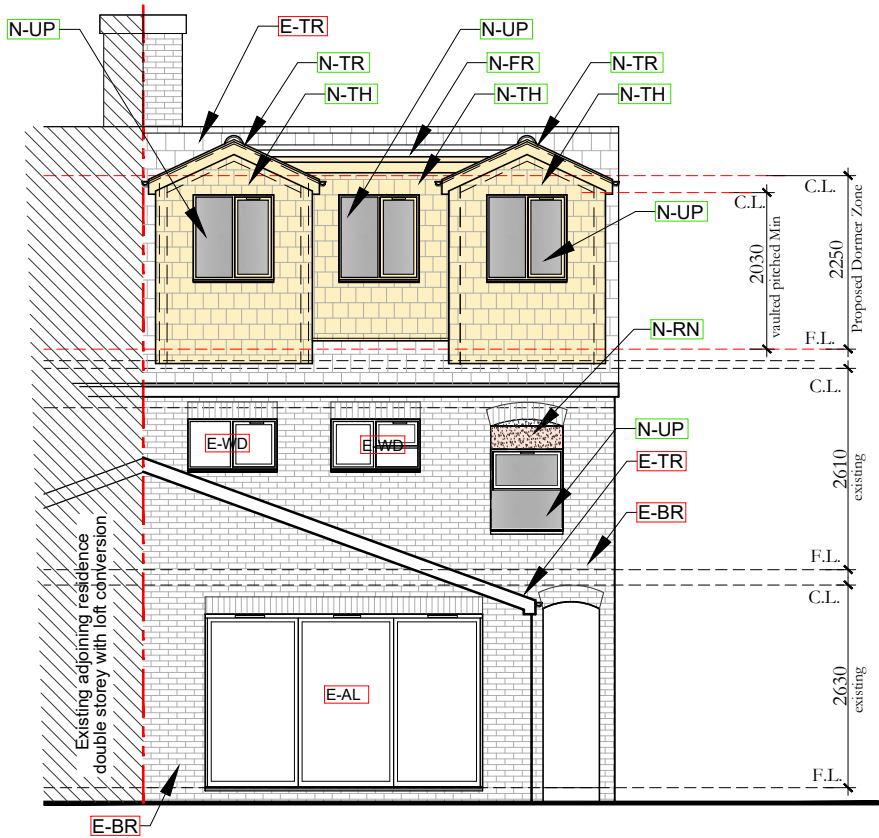


PROPOSED ELEVATION- REAR
SCALE 1 : 100 @ A3

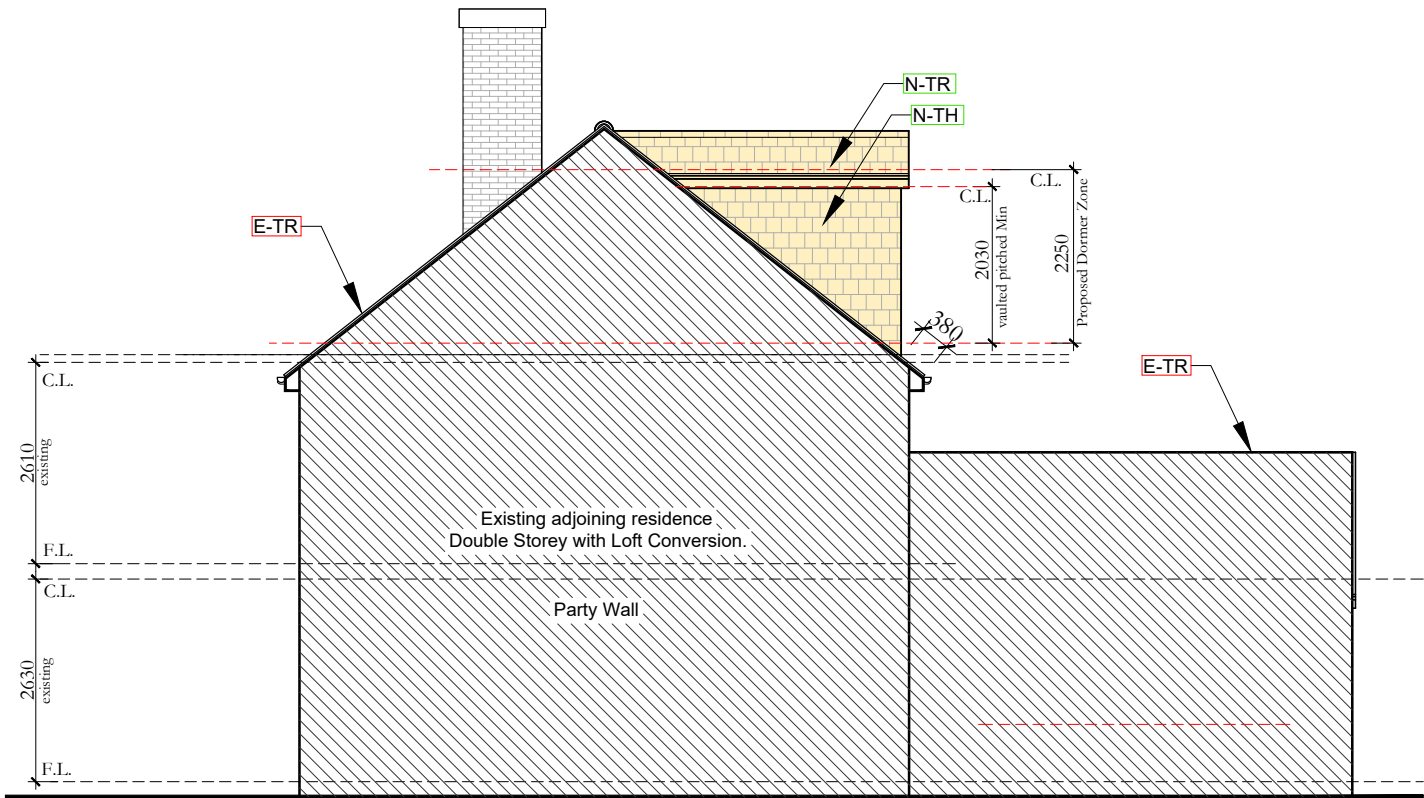

PROPOSED ELEVATION- REAR
SCALE 1 : 100 @ A3

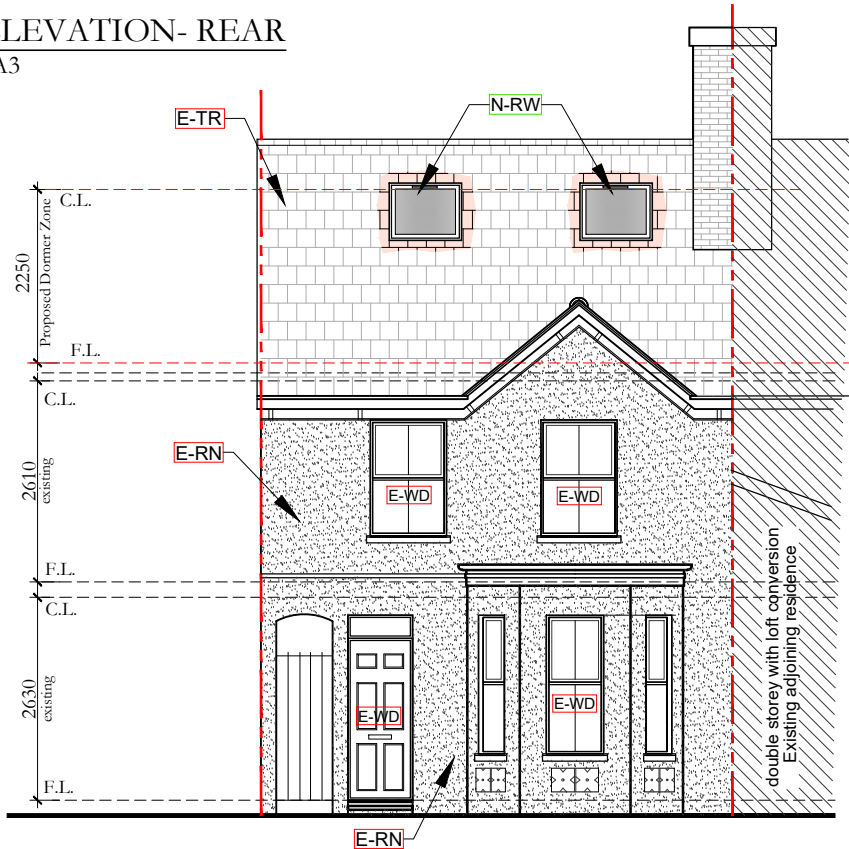

PROPOSED ELEVATION- FRONT
SCALE 1 : 100 @ A3

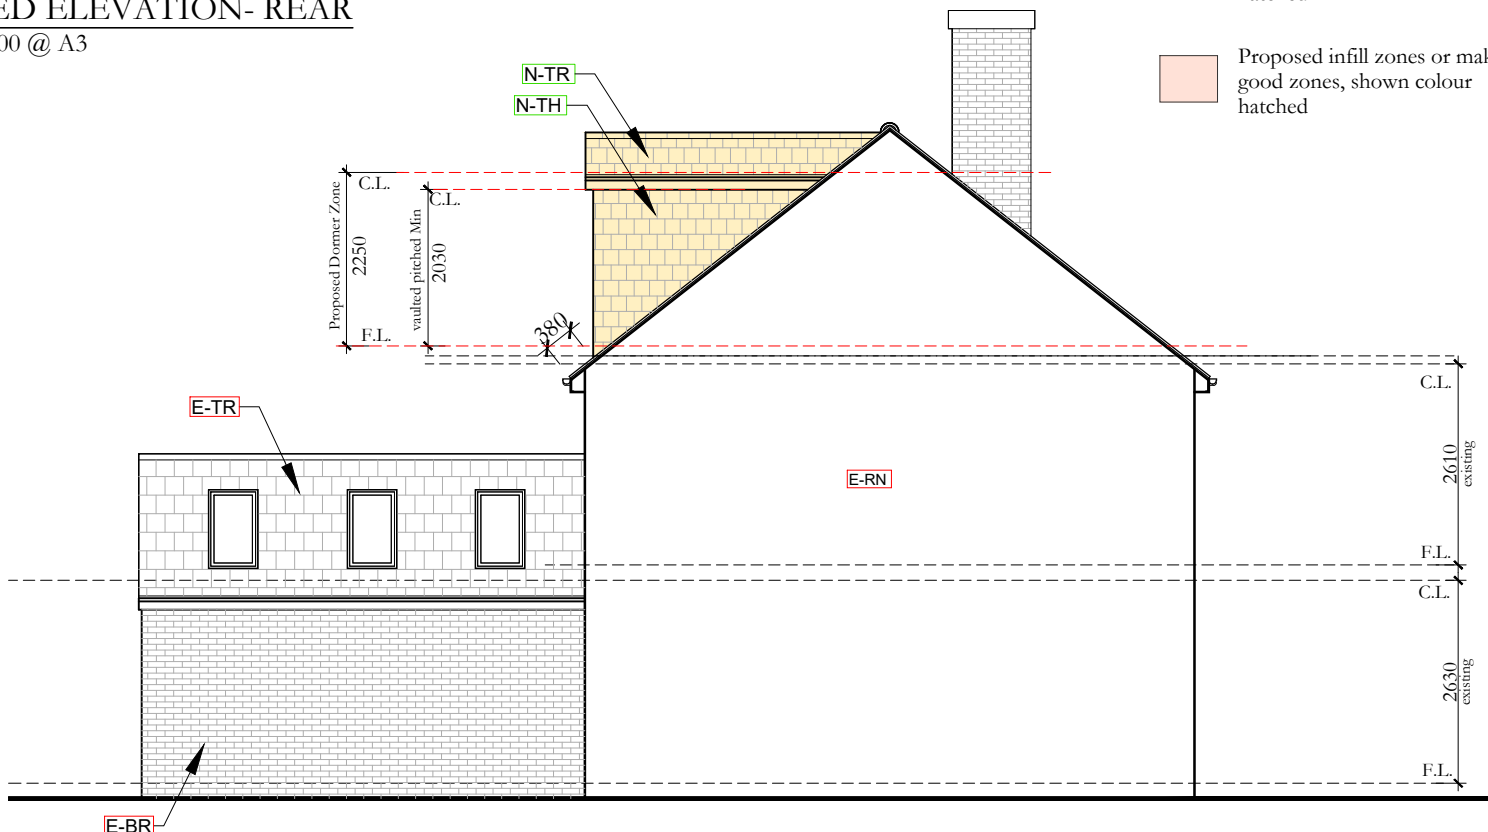

PROPOSED ELEVATION- REAR
SCALE 1 : 100 @ A3

EXISTING MATERIALS DRAWING LEGEND


- E-BR** Existing Face brickwork- Light Brown-Red Multi.
- E-TH** Existing Tile hung wall finish- Brown-Tuscan Multi.
- E-CL** Existing Weatherboard Cladding- White
- E-TR** Existing Tiled roof, Brown-Tuscan.
- E-UP** Existing UPVC Windows & Doors- White Colour
- E-AL** Existing Aluminium Powder coated Door-Window Unit-dark gray colour

PROPOSED MATERIALS DRAWING LEGEND

- N-TR** New Tiled Roof to Match Existing
- N-TH** New Tile hung facade finish to New Dormer, Slate or similar to compliment the existing dwelling style and character.
- N-RN** New Render Finish to infill- Off white/Sandstone.
- N-UP** New UPVC Windows
- N-RW** New roof windows to loft.

PROPOSED HATCHING LEGEND

- Proposed Loft Conversion added Dormer Zone, shown colour hatched
- Proposed infill zones or making good zones, shown colour hatched

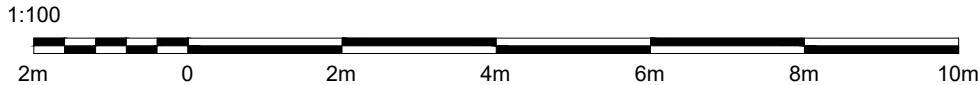

Marlon Haus Ltd
Architecture - Sustainability

M: 07591 936671
E: mark@marlonhaus.com
W: www.marlonhaus.com
A: 25 Depot Road, Horsham RH13 5HE West Sussex

PROJECT: Proposed Loft Conversion & Alterations
CLIENT: Mr & Mrs S. Martin
AT : 60 Station Road, Horsham RH13 5EU
West Sussex

Job No: 26-25
Date: 04-04-26
Drawn By: M. Long
Issue: TP02

PAGE 5

Issue amendment notes:

09-06-26 Final Planning Drawings, issued for lodgment of the LDC application.

© Owned by 'Marlon Haus Ltd'