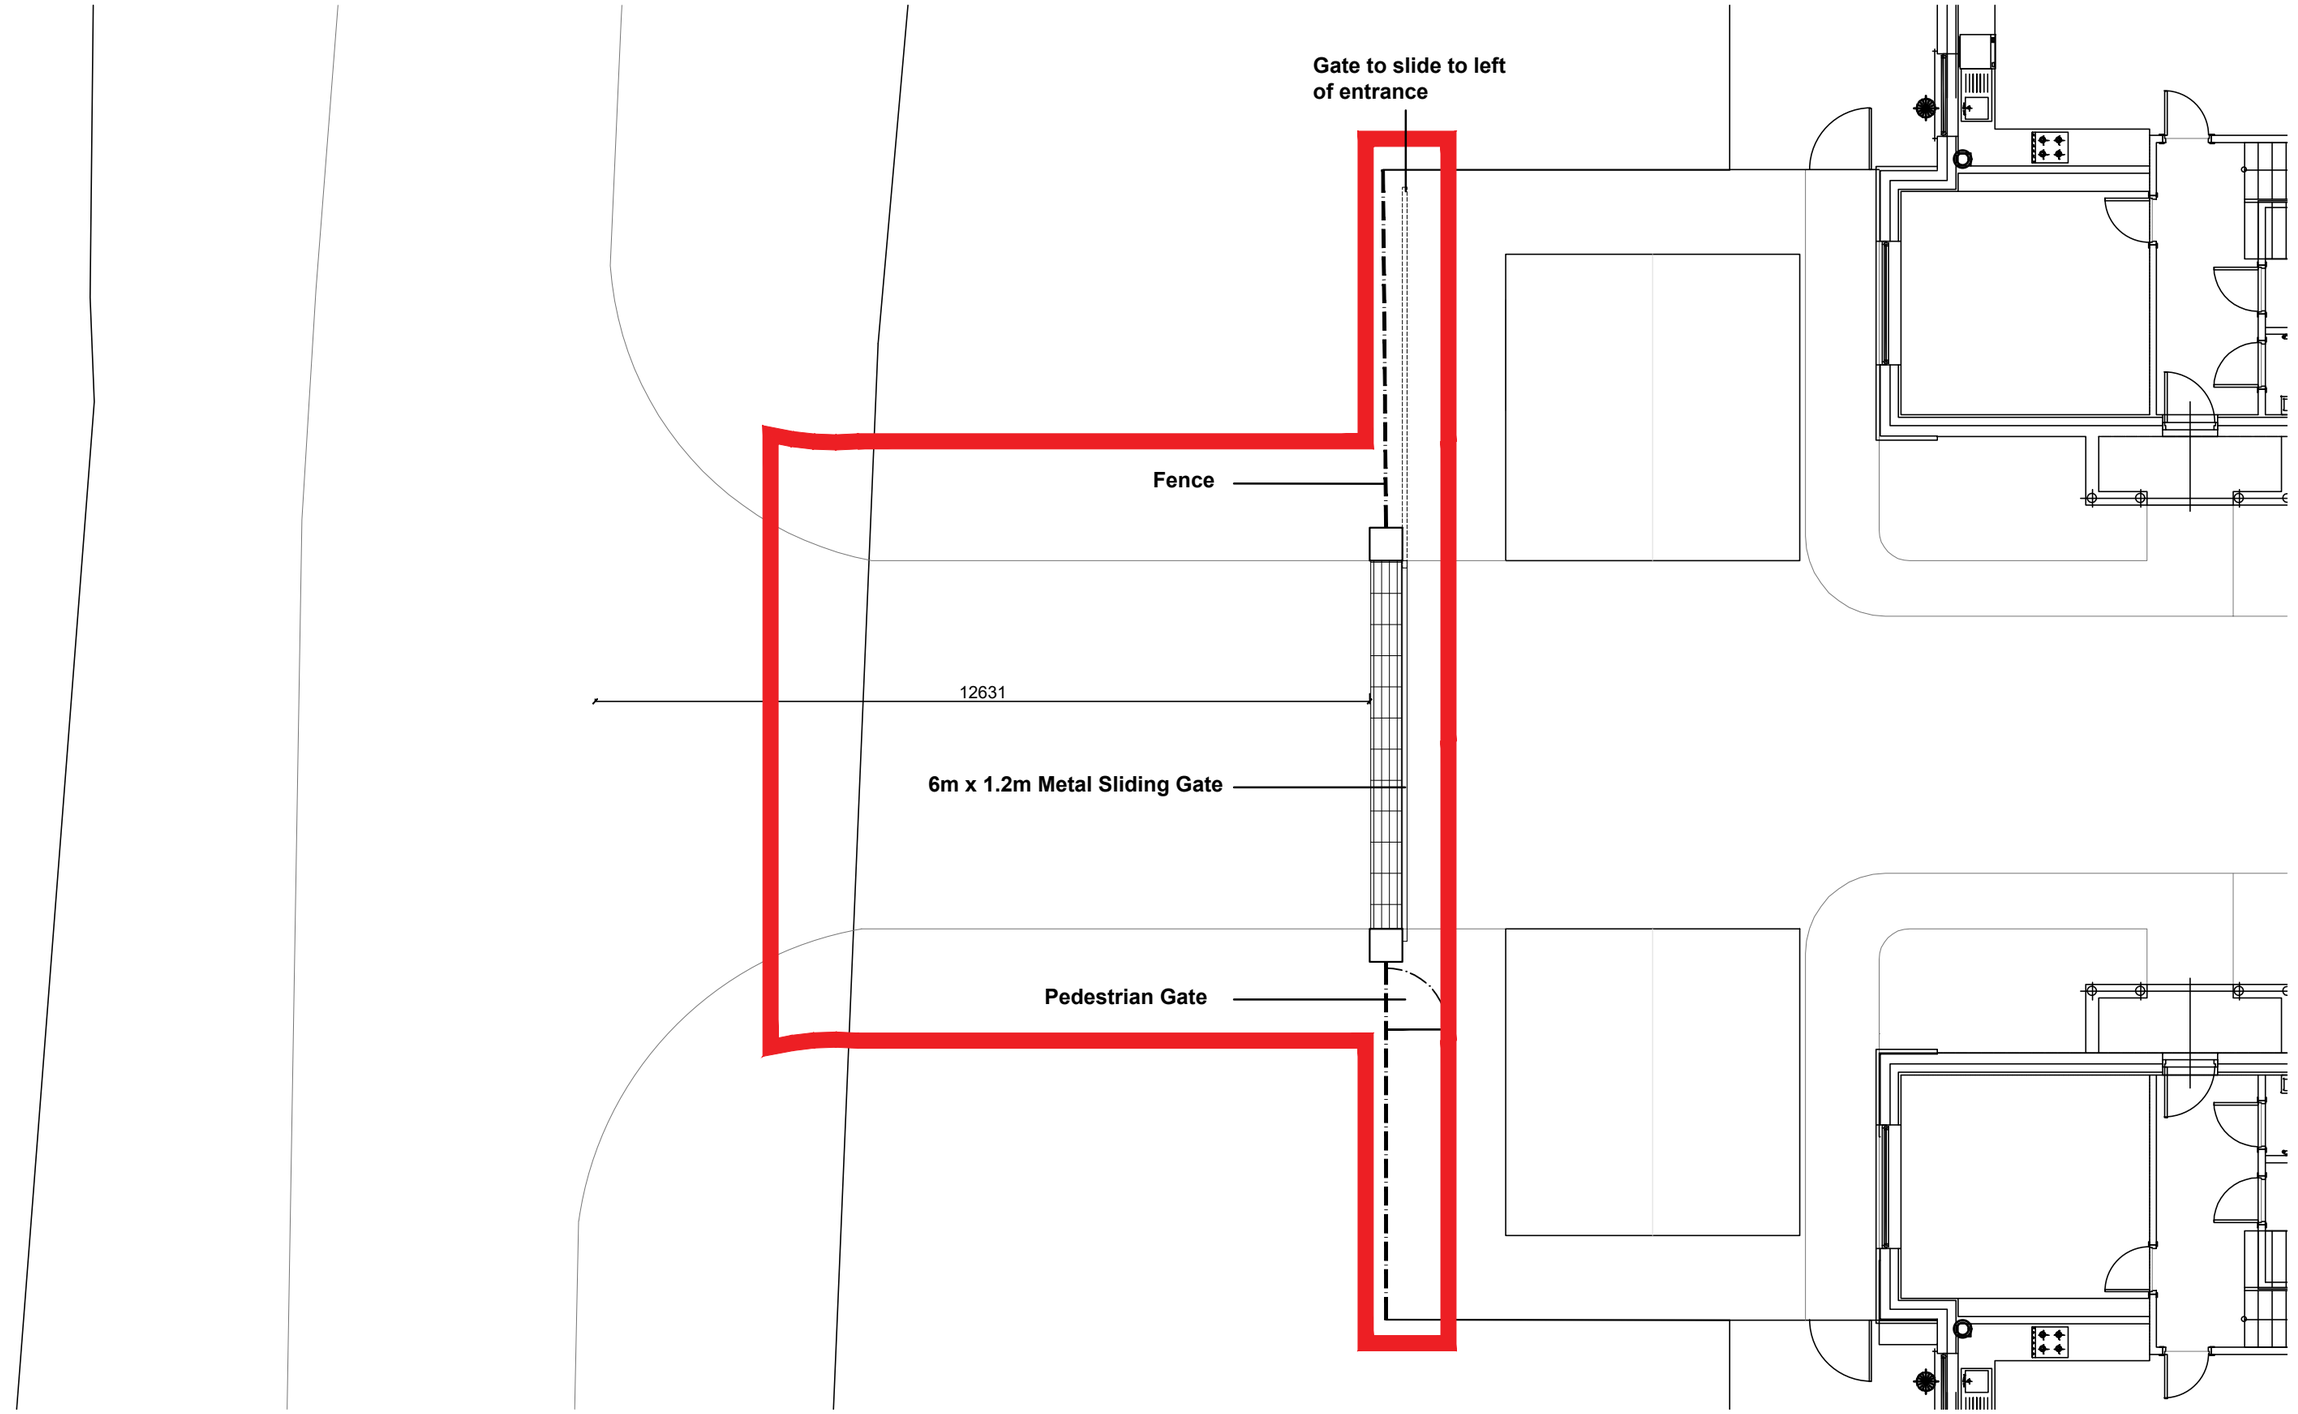

0 1.0 2.0 3.0 4.0 5.0 7.0m

NORTH

Revision	Description	Date	Drw.	Chk.
B	Red Line Amended	11/11/26	JW	JW

Notes:

All dimensions to be verified on site
Limited Company Registered in England & Wales
Registered No. 03729254

FORAYS HOMES
www.forays.co.uk
+44 (0) 1252 733885
6 Cedar Business Park
Cedar Lane
Frimley, Camberley, Surrey
GU16 7AZ

PROJECT:
Gate at Sincox Lane, Former Arun Feeds, Shipley

DRAWING TITLE:
Site Plan

Drawing No.	Revision
FH-SL-002	B

Drawn	Checked	Size	Scale	Date
JW	JW	A3	1:100	23/10/26