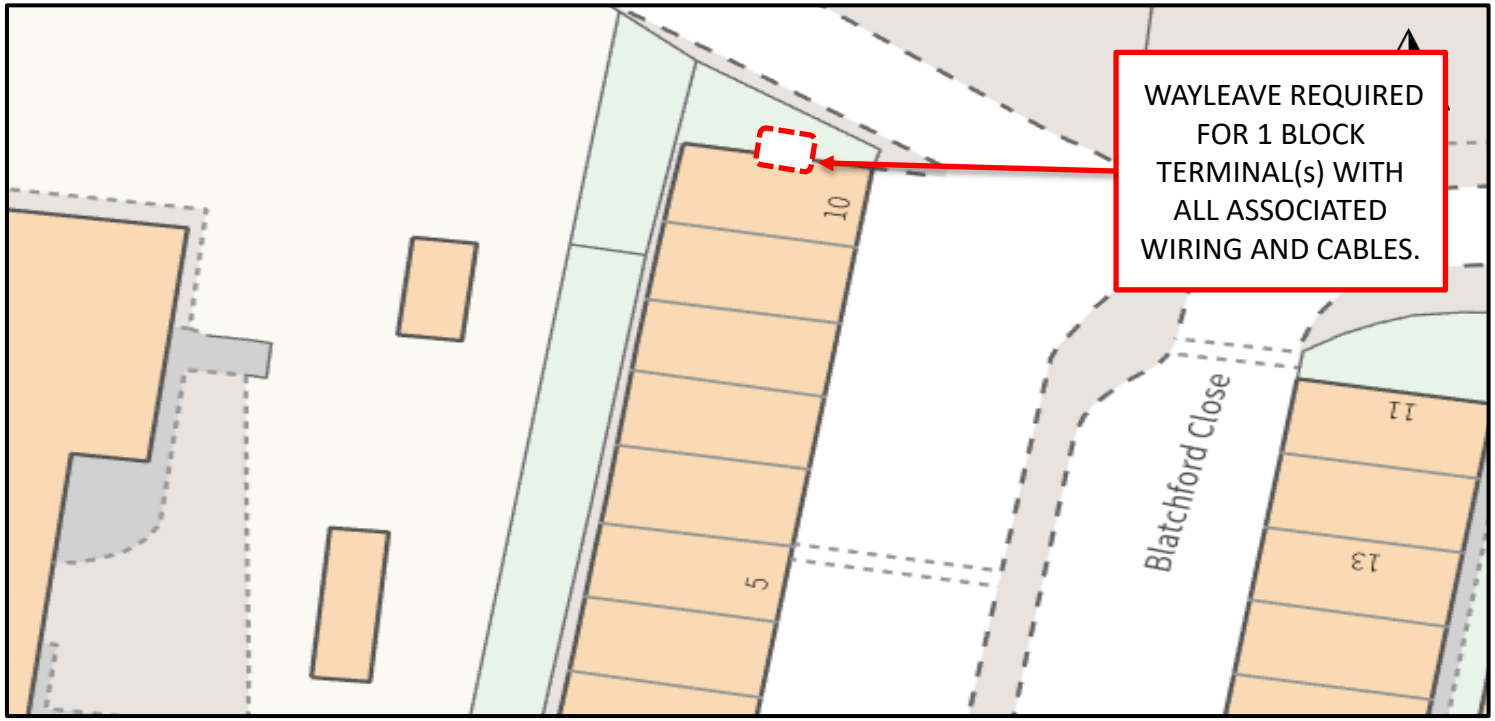

Sections showing normal depth (not to scale)

DEPTH	Duct				Buried Cable
CARRIAGEWAY (C/W) 900 mm " 600 FOOTWAY (F/W) 600 " 450 " 350 APPROXIMATE SIZES (FOR DUCT :- ACROSS BARREL)	Up to 150mm	250 mm 150mm			Up to 50mm

Notes :- 1.The actual course and depth of the proposed underground telecommunication apparatus is subject to deviation arising from unforseen obstructions.
2. This plan is not in respect of a service line.

Openreach Legend

	Route of Apparatus	Cabinet	Pole	Stay	Manhole	Joint Box	Small Fibre Joint	Fibre Box
Proposed	- - - - - -							
Existing	———							

openreach

Exchange Area:
Horsham

WL/SA No:
WL334872

Map Reference:
518528,131255

Planning Reference:
OGEA76451401

Date:
06/07/2024

Site Address:
10, Blatchford Close,
Horsham, RH13 5RG

Scale:
1:500

Reproduced by permission of Ordnance Survey on behalf of HMSO. © Crown copyright and database right 2015 . All rights reserved. Ordnance Survey Licence number 100028040