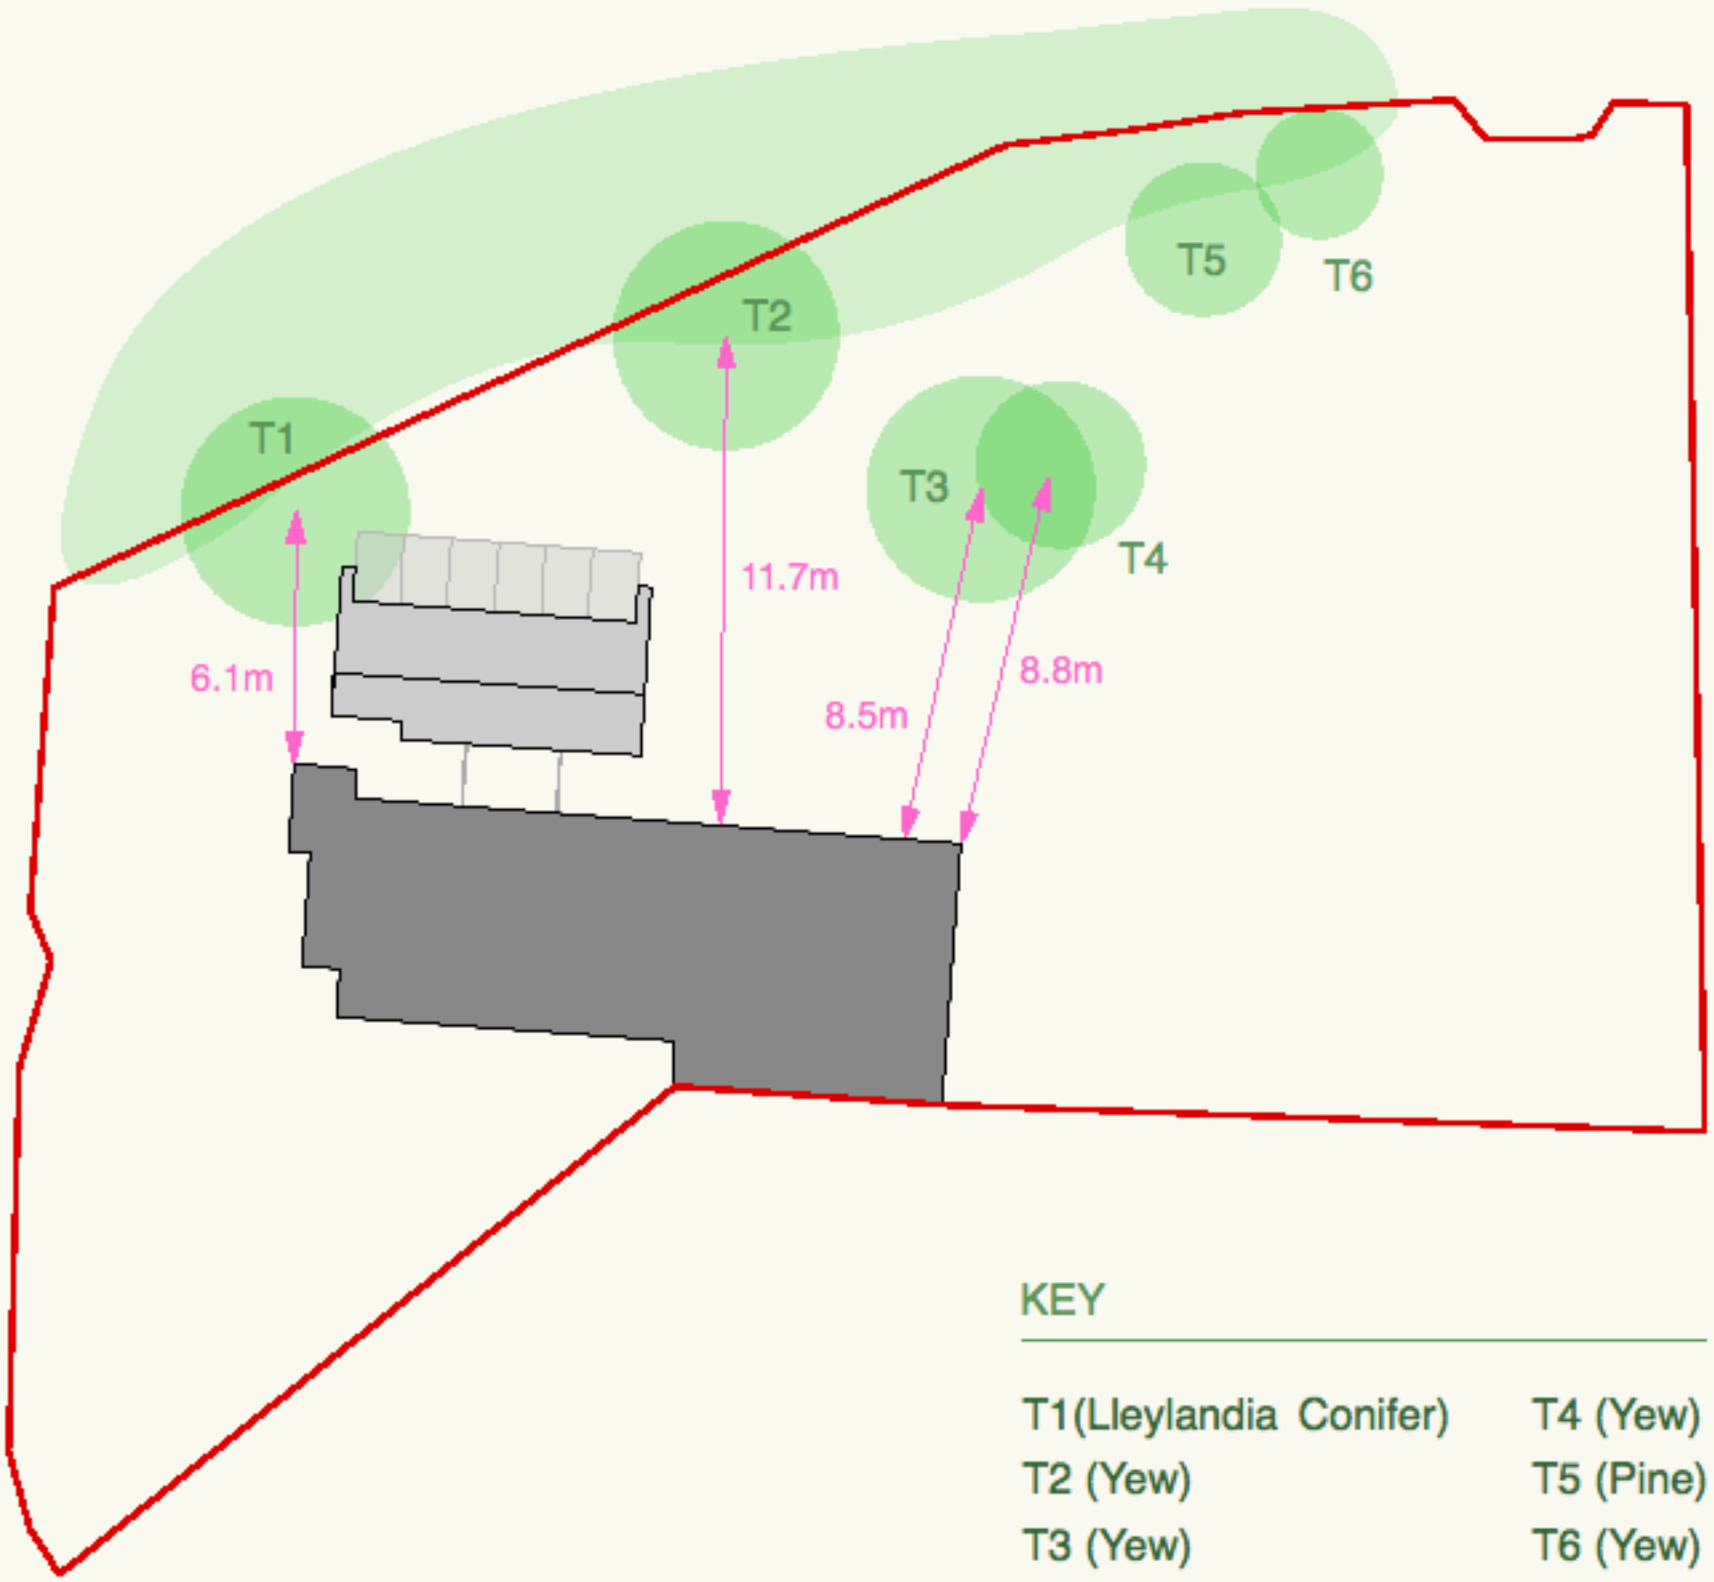

KEY

T1(Lleylandia Conifer)	T4 (Yew)
T2 (Yew)	T5 (Pine)
T3 (Yew)	T6 (Yew)

Tree Plan at 1: 500 scale 13 08 25

LPA to note TPO trees on site ref TPO/0087 . Tree canopies shown are indicative