

Existing Front Elevation (Scale 1:100)

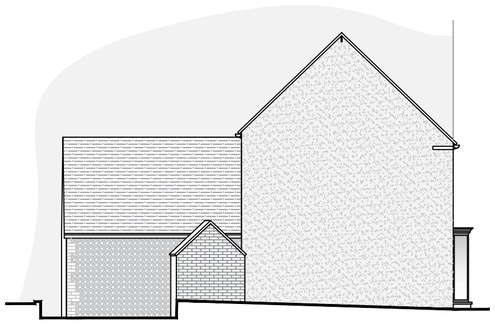

Existing Side Elevation (Scale 1:100)



Existing Rear Elevation (Scale 1:100)

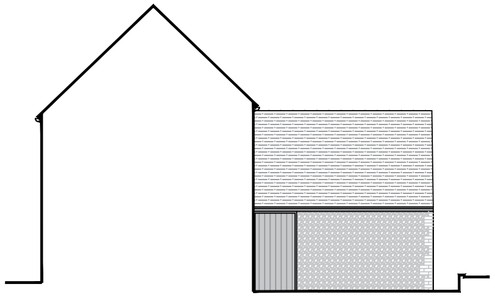

Existing Side Elevation (Scale 1:100)

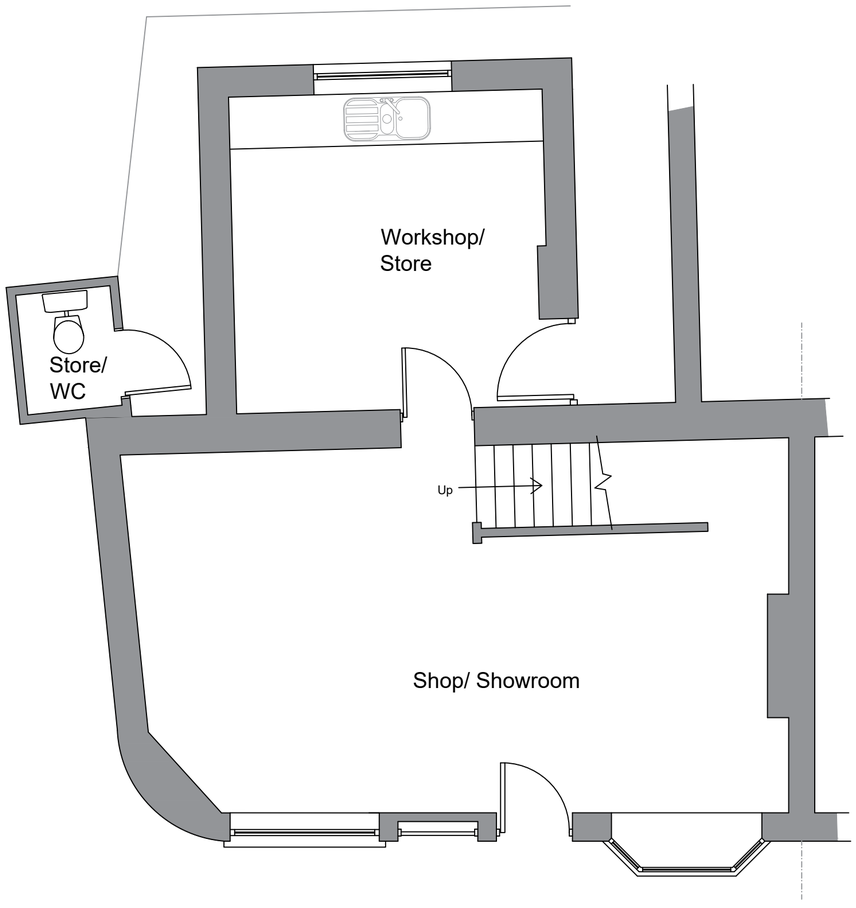

Existing Ground Floor Layout (Scale 1:50)

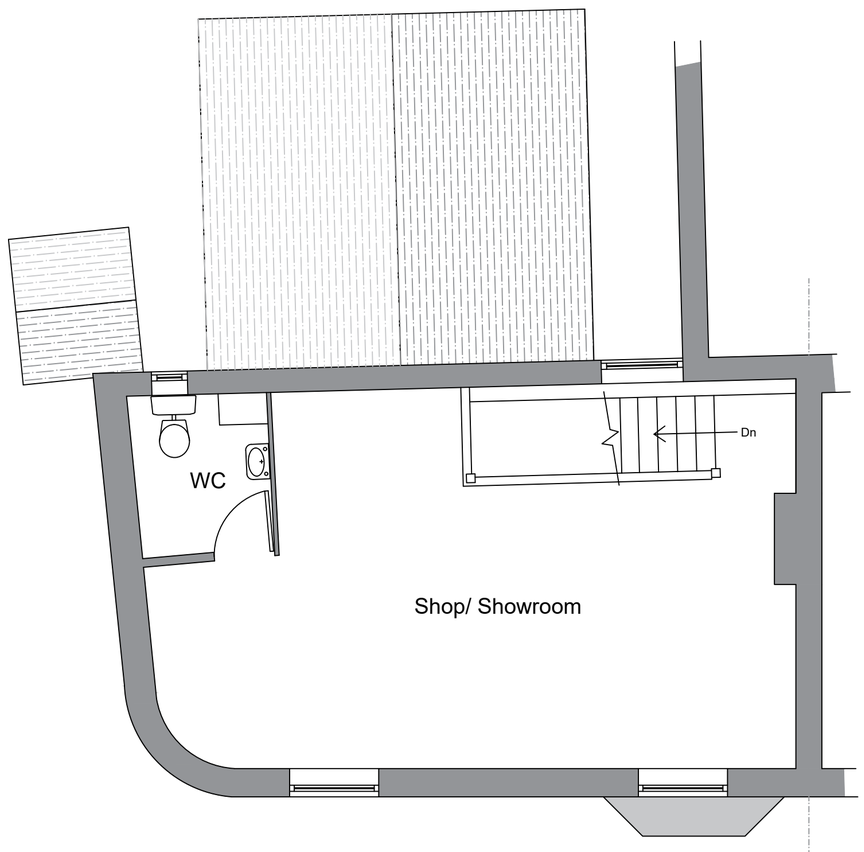

Existing First Floor Layout (Scale 1:50)

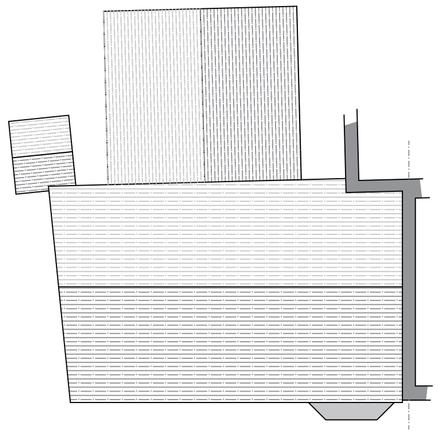

Existing Roof Plan (Scale 1:100)

Scale Bar (1:100)

0m 5m 10m

Scale Bar (1:50)

0m 5m

A	Sept 2023	Title block amended

revisions

DOWNSVIEW
ASSOCIATES
Chartered Surveyors
Little Acorns, Hampers Lane, Storrington,
West Sussex, RH20 3HZ
Tel: 01903 746787 Mob: 7525 844965
Email: mail@downsview-surveyors.co.uk
RICS

client

Mill House Antiques
Storrington
High Street
West Sussex
RH20 4DU

project

Proposed demolition of external shed and construction of first floor extension to the rear with external staircase.

title

Existing Layouts and Elevations

scale:	date:	revision:
As noted @ A2	June 2023	A

drawing number

2023.380.01