

Proposed Front Elevation (Scale 1:100)

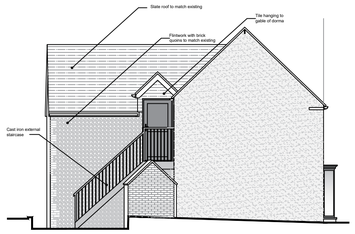

Proposed Side Elevation (Scale 1:100)

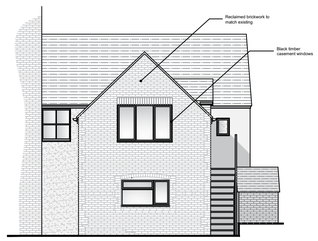

Proposed Rear Elevation (Scale 1:100)

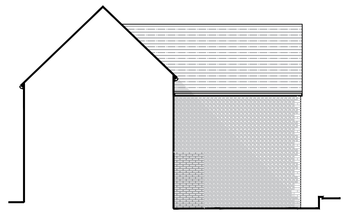

Proposed Side Elevation (Scale 1:100)

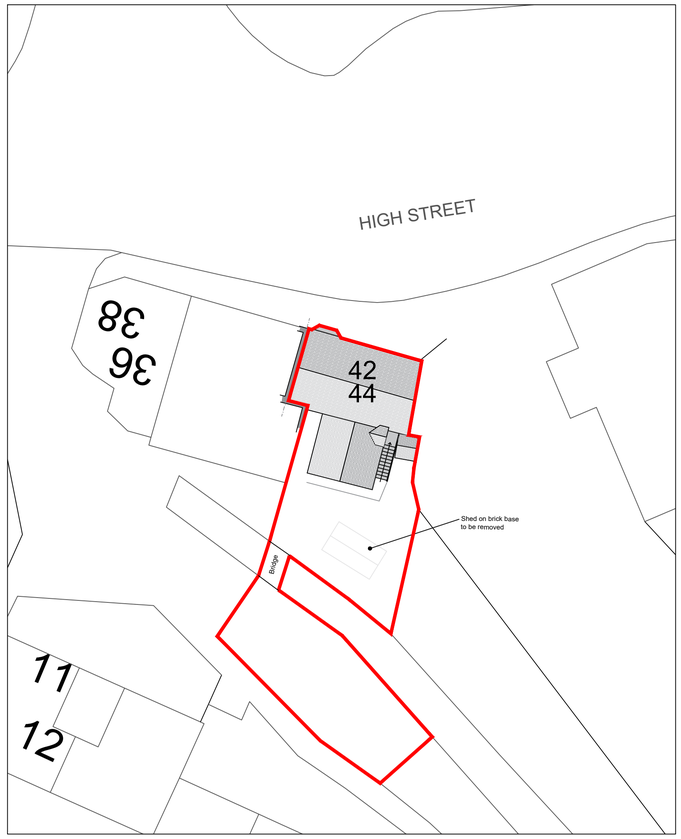

Proposed Site Plan (Scale 1:200)

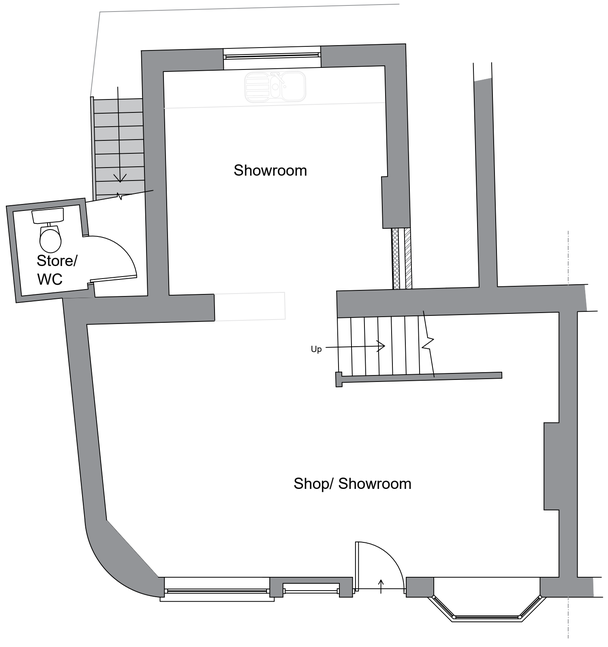

Proposed Ground Floor Layout (Scale 1:50)

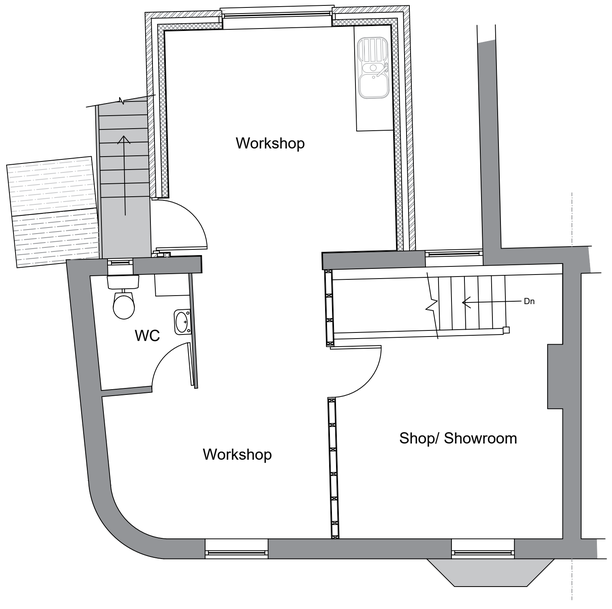

Proposed First Floor Layout (Scale 1:50)

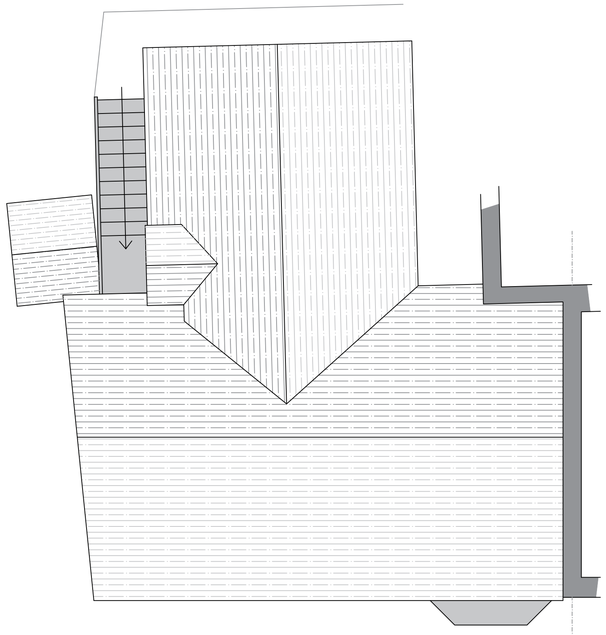

Proposed Roof Plan (Scale 1:50)

Scale Bar (1:100)
0m 5m 10m

Scale Bar (1:50)
0m 5m

C	Nov 2023	Dorma material changed and roof plan corrected
B	Sept 2023	WC/ Store retained
A	Sept 2023	Extension size amended

revisions

DOWNSVIEW
ASSOCIATES
Chartered Surveyors
Little Acorns, Hampers Lane, Storrington, West Sussex, RH20 3HZ
Tel: 01903 746367 Mob: 7528 844965
Email: mail@downsview-surveyors.co.uk
RICS

client
Mill House Antiques
Storrington
High Street
West Sussex
RH20 4DU

project
Proposed demolition of external shed and construction of first floor extension to the rear with external staircase.

title
Proposed Layouts and Elevations

scale:	date:	revision:
As noted @ A1	June 2023	C

drawing number
2023.380.02