




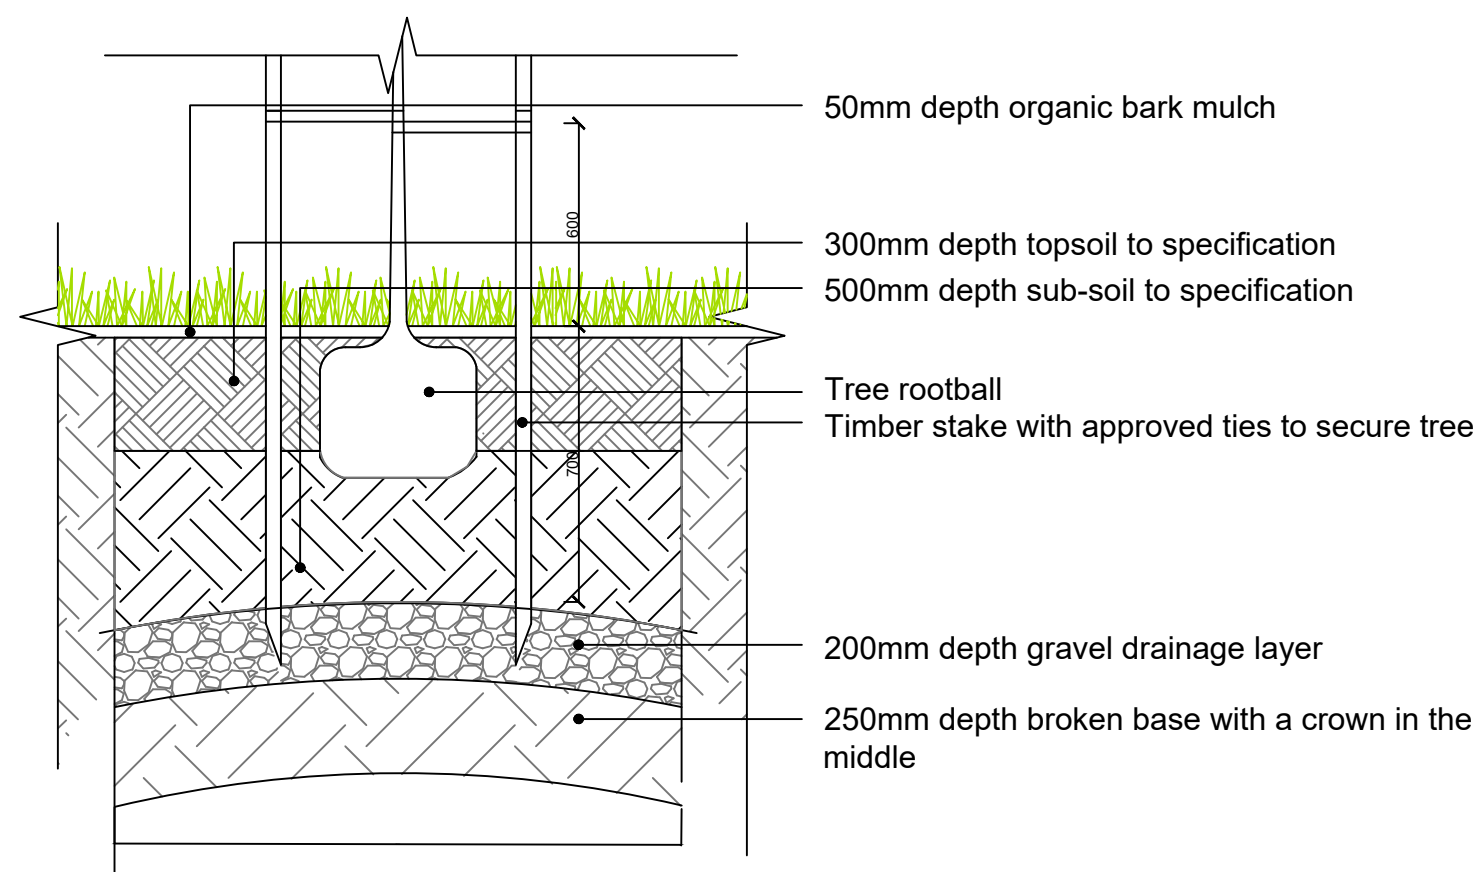


Detail 1 - indicative standard and extra heavy standard tree pit in soft landscape
Scale 1:20 @ A2

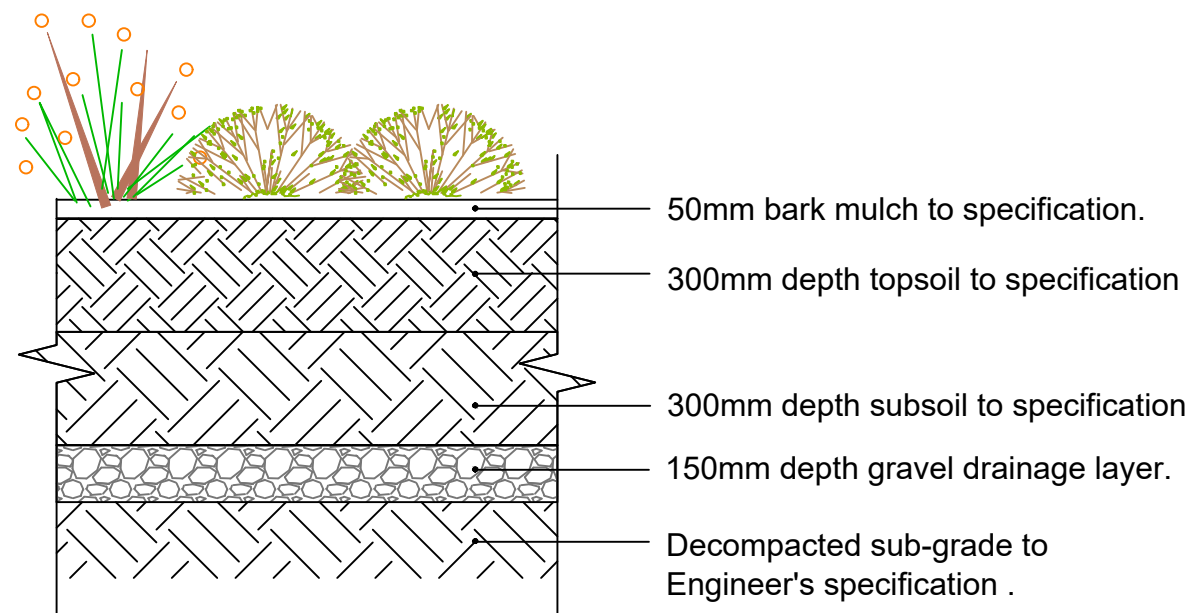

Detail 3 - Shrub planting
Scale 1:20 @ A2

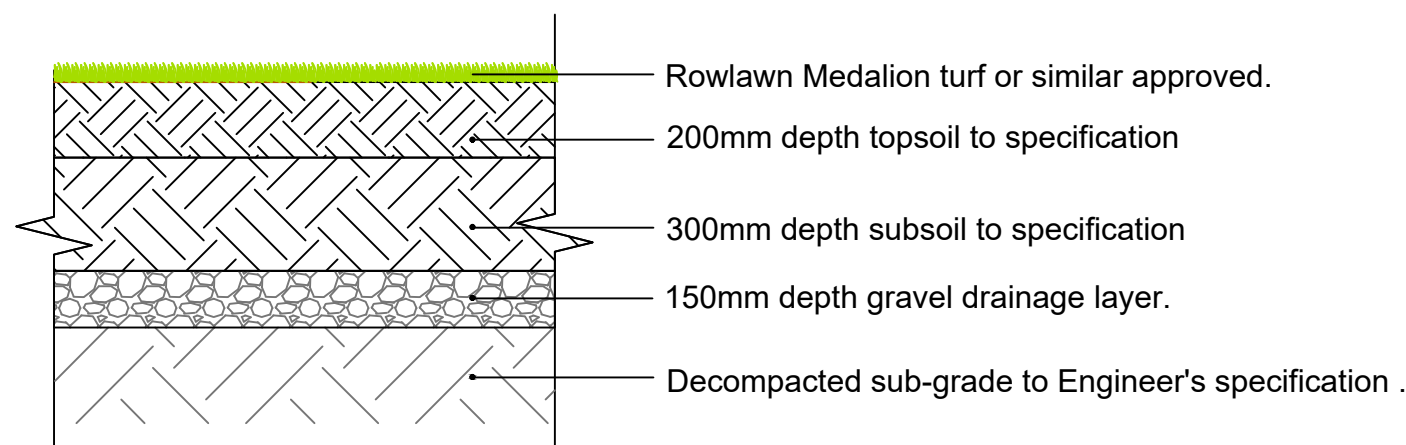

Detail 4 - turf
Scale 1:20 @ A2

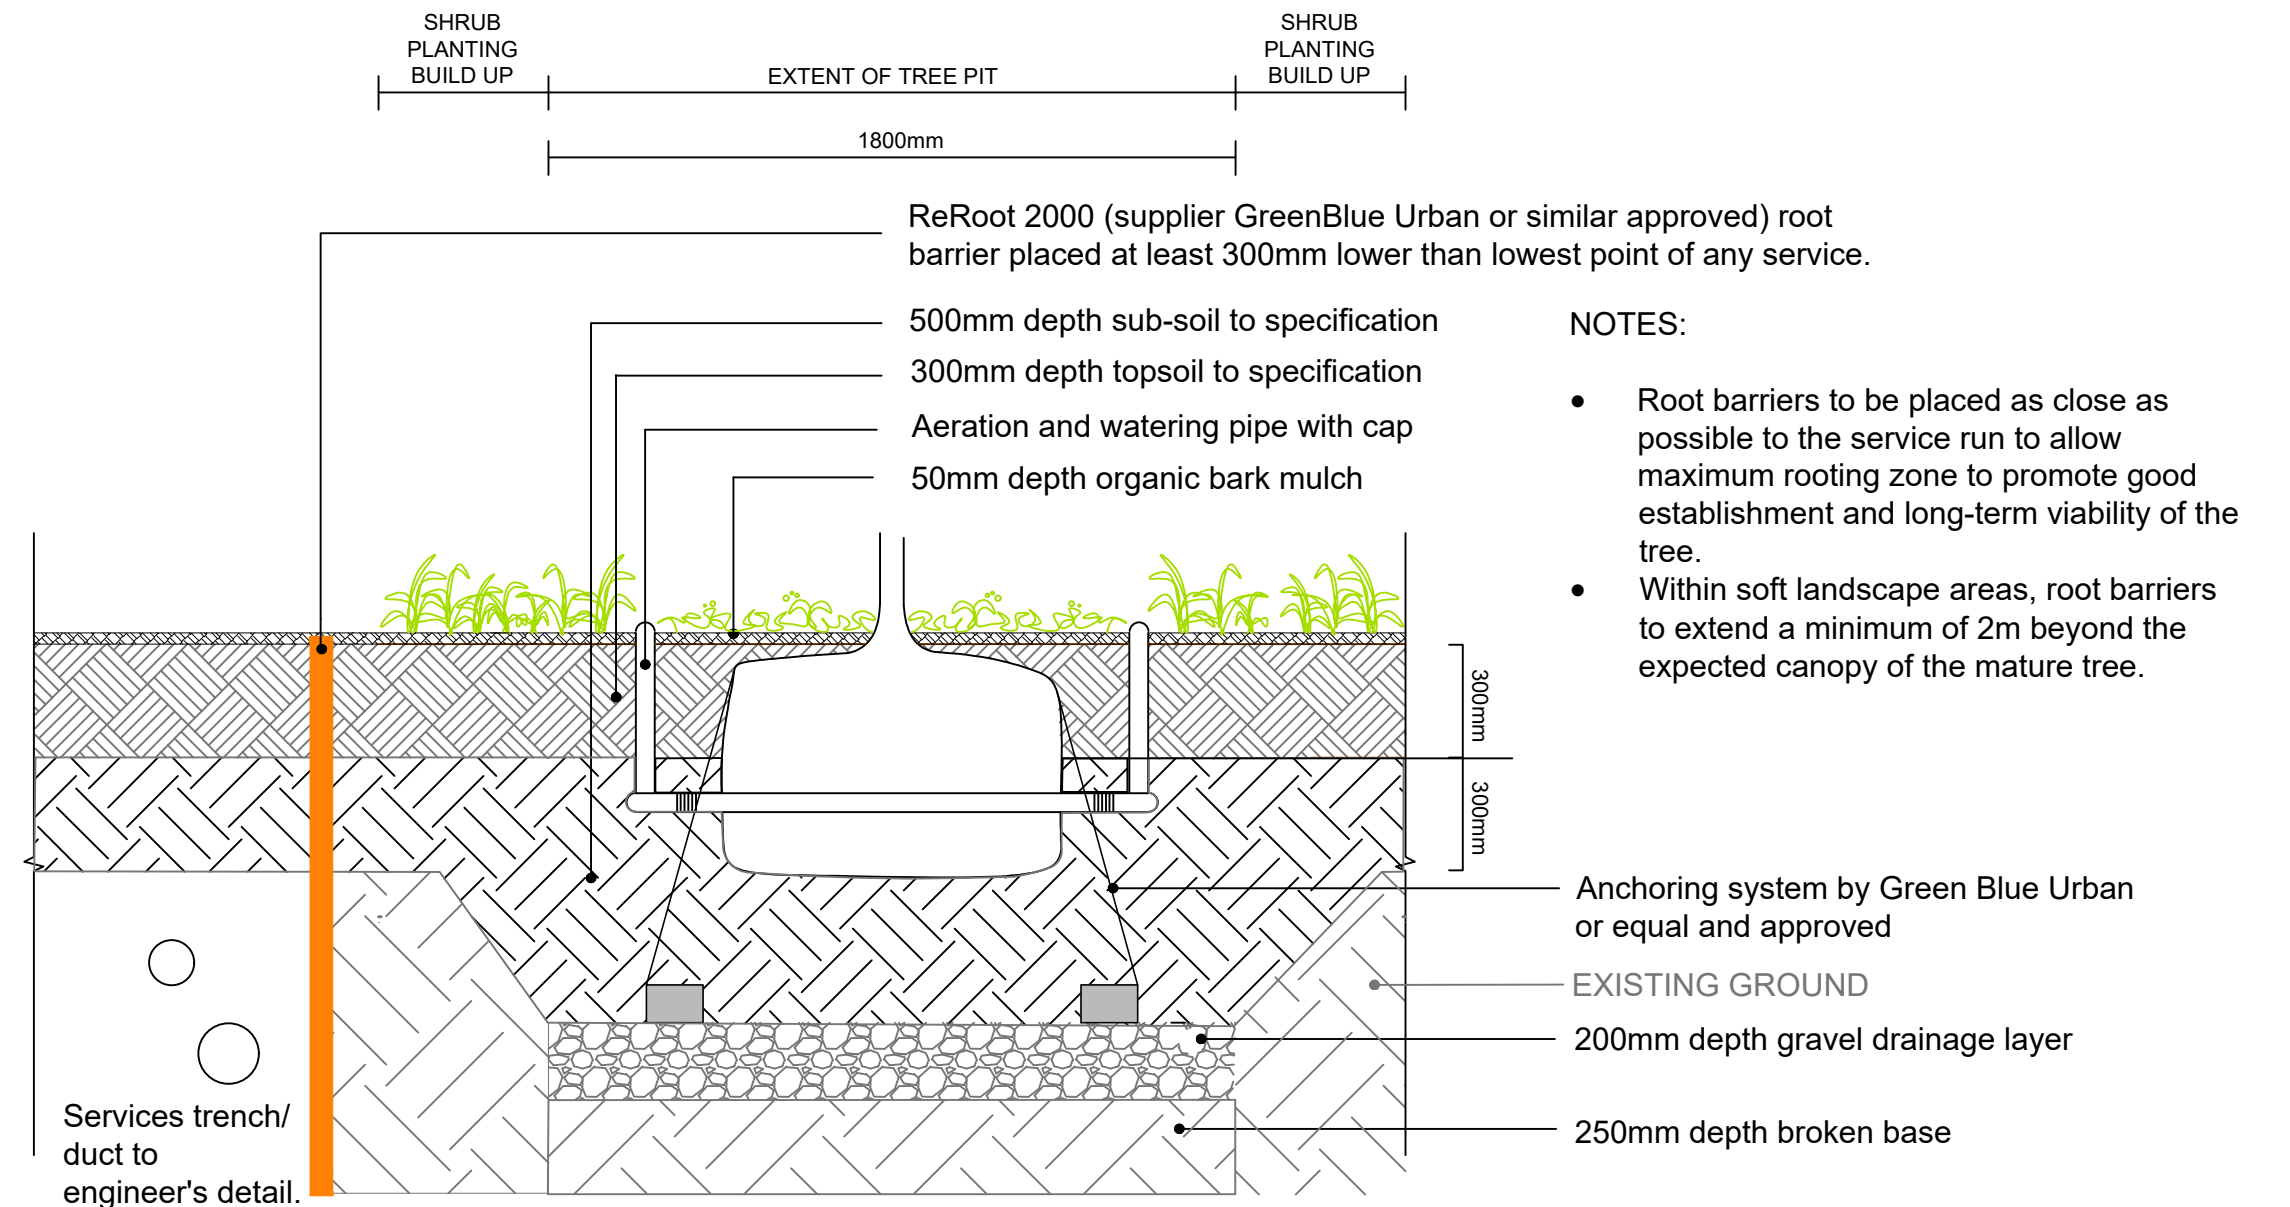


NOTES:

- Root barriers to be placed as close as possible to the service run to allow maximum rooting zone to promote good establishment and long-term viability of the tree.
- Within soft landscape areas, root barriers to extend a minimum of 2m beyond the expected canopy of the mature tree.

Detail 2 - rootballed tree with underground guying and root barrier .
Scale 1:20 @ A2

Notes.

- Example shows option of underground guying, if applicable for residential streetscene locations.
- Do not use underground guying system for bare root trees.
- Rootbarriers to be installed for all tree locations where required due to proximity of services.

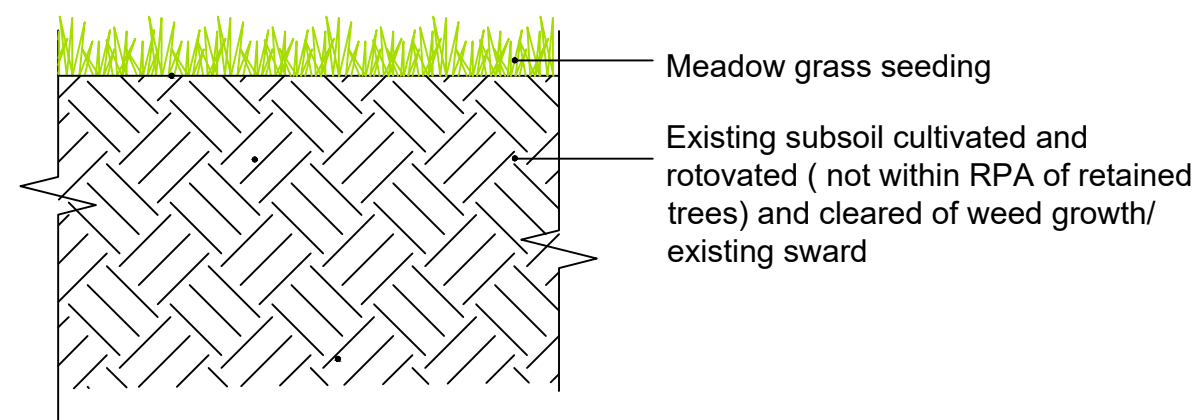

Detail 5 - meadow grass seeding
Scale 1:20 @ A2

Revisions:

Rev:	Date:	Description:
P00	20.06.24	First issue.
P01	25.06.24	Second issue.

Charnwood Landscape Design Limited

Quatro House □ Lyon Way □ Frimley Road □ Camberley □ Surrey □ GU16 7ER
Tel : 01433 631960 Email : info@cldl.co.uk

Job	PHASE 4 - SOUTHWATER, WEST SUSSEX	Scale	1:200 @ A1	Date	June 2024
Drawing Name	TYPICAL SOFT DETAILS	Dwg no.	CLDL-2434-04-02.01	Rev.	P01