


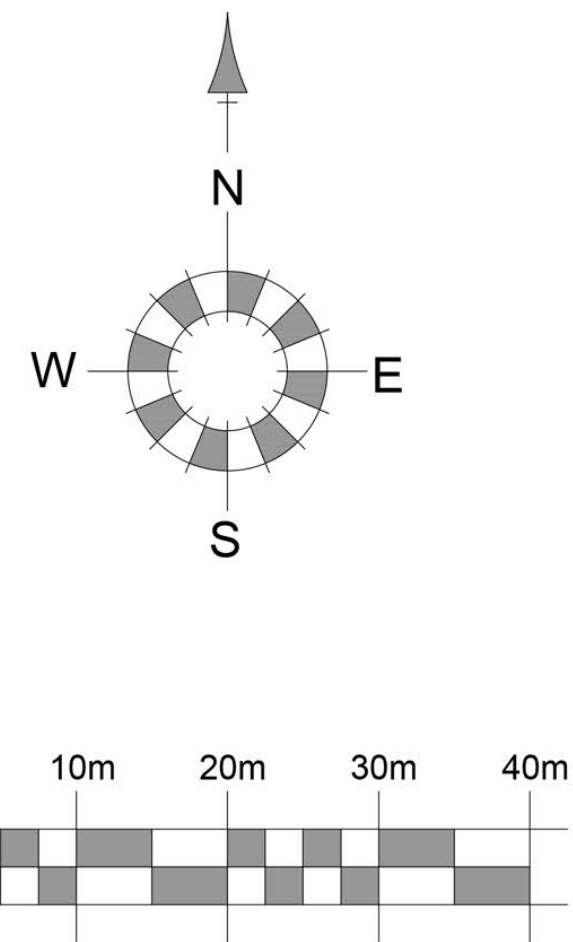

- 9 x 1 Bed
- 42 x 2 Bed
- 48 x 3 Bed
- 61 x 4 Bed
- 22 x 5 Bed

REF	DATE	REVISION
DEVELOPMENT PHASE 3.1 & 4 SOUTHWATER WEST SUSSEX		
DRAWING TITLE SITE LAYOUT - SHEET 2 of 2 DWELLING DISTRIBUTION PLAN		
Berkeley Designed for life Berkeley Homes (Southern) Limited Berkeley House, Bay Tree Avenue Leatherhead Surrey, KT22 7UE Tel: (01372) 370400		
DRAWN TJR	CHECKED	
DATE JAN 24	SCALE 1:500@A0	
DWG NO. S832-3-103		REV.