
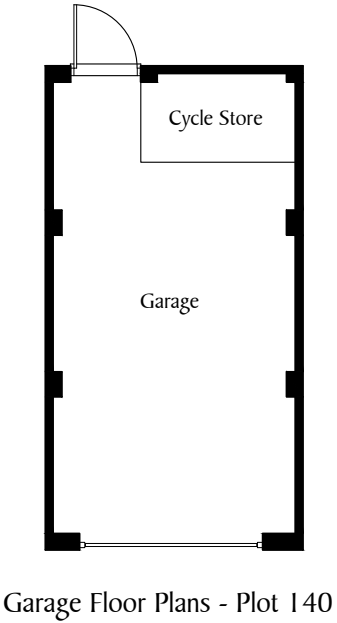


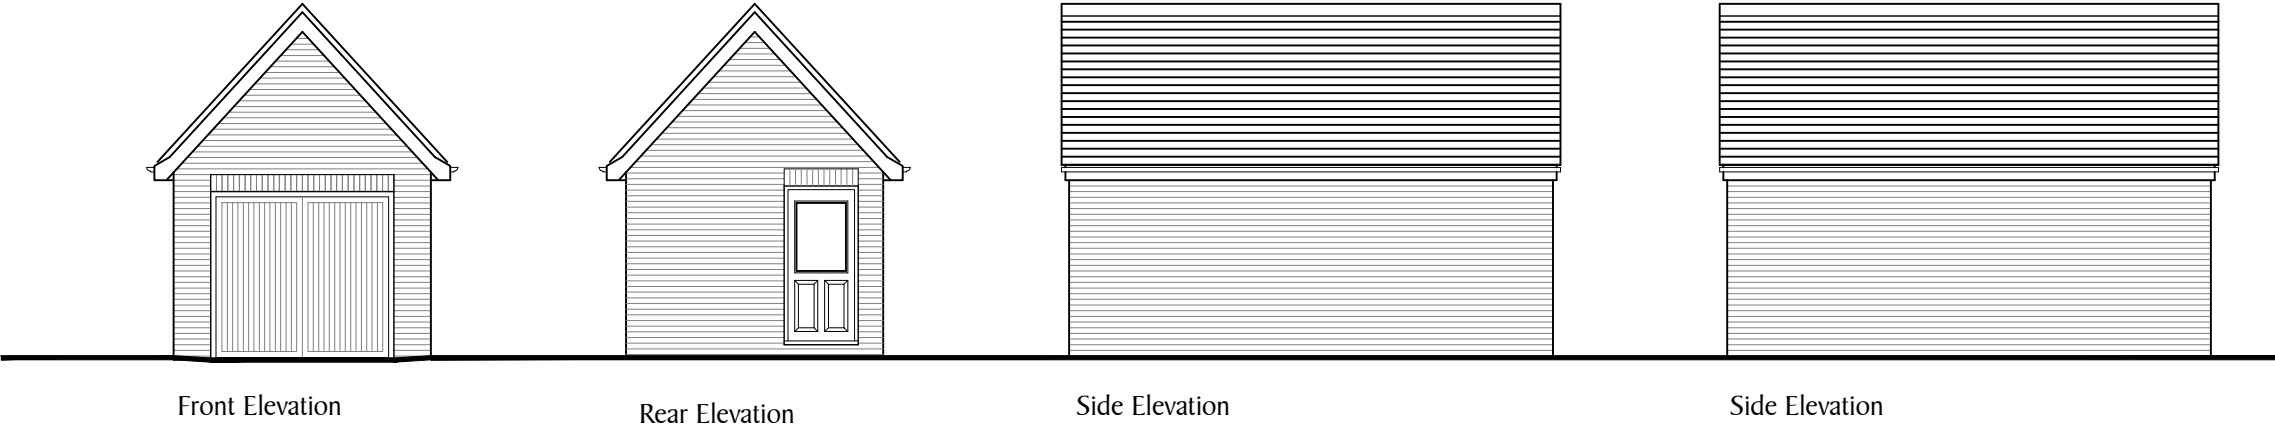

SCALE 1:100@A3			REV DATE REVISION			REV DATE REVISION			DEVELOPMENT			DRAWING TITLE			Berkeley Designed for life Berkeley Homes (Southern) Limited Berkeley House, Bay Tree Avenue Leatherhead Surrey, KT22 7UE Tel: (01372) 370400
0 1m 2m 3m 4m			P01 28.06.24 First Issue						PHASE 4 WORTHING ROAD SOUTHWATER			GARAGES SHEET 3			
									DRAWN DATE			DRG NO. REVISION			
									TJR JUNE 2024			S830-INT-P4-XX-DR-K-005-299-003			