
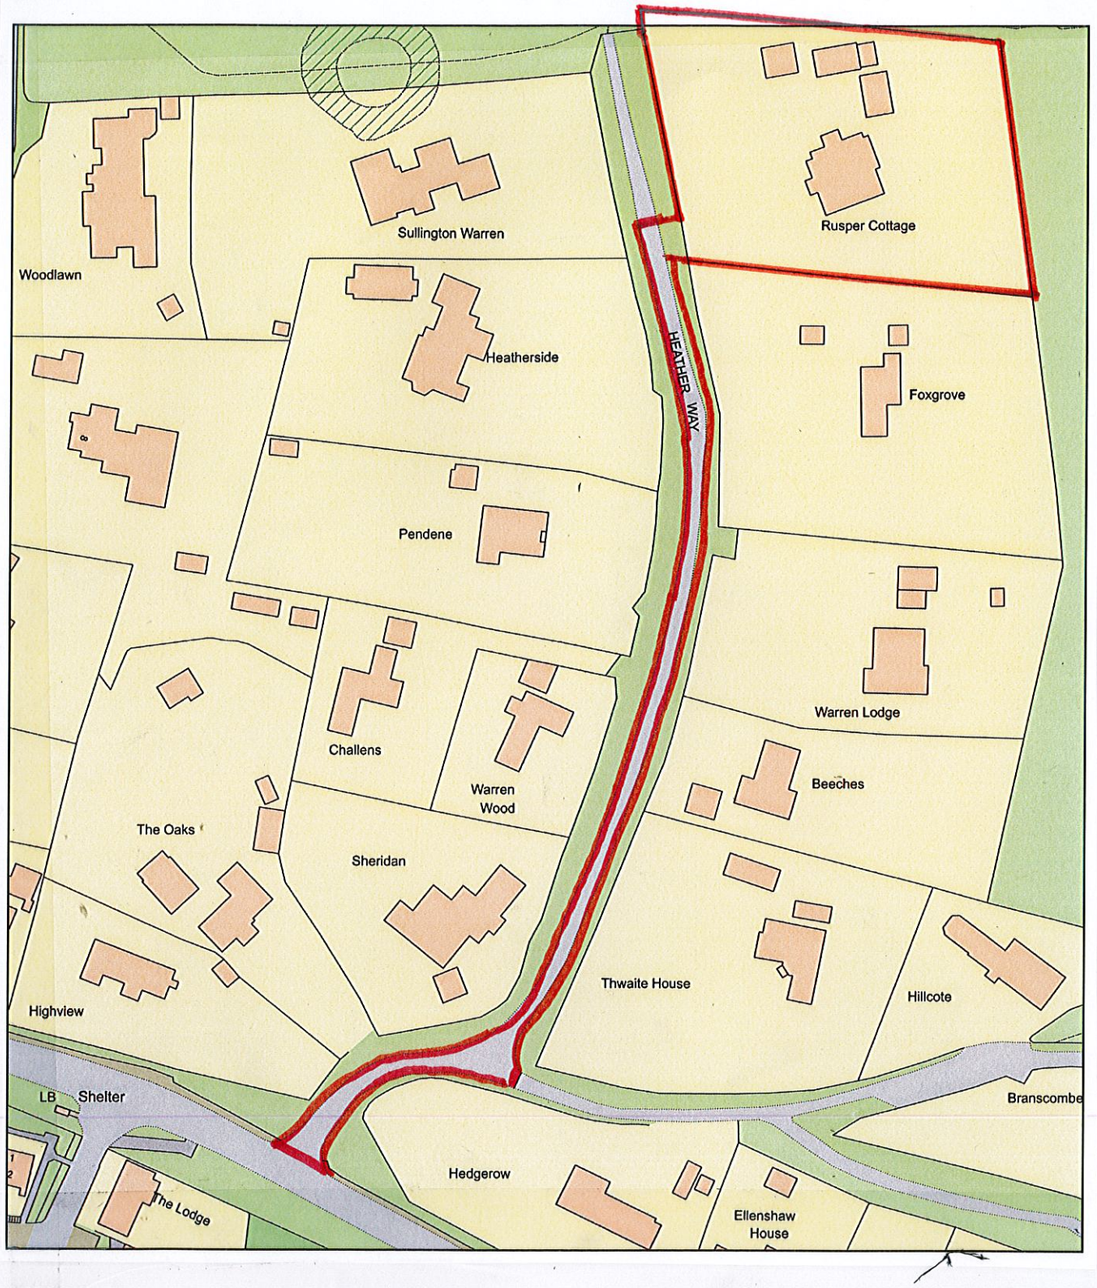


LOCATION PLAN 1:1250

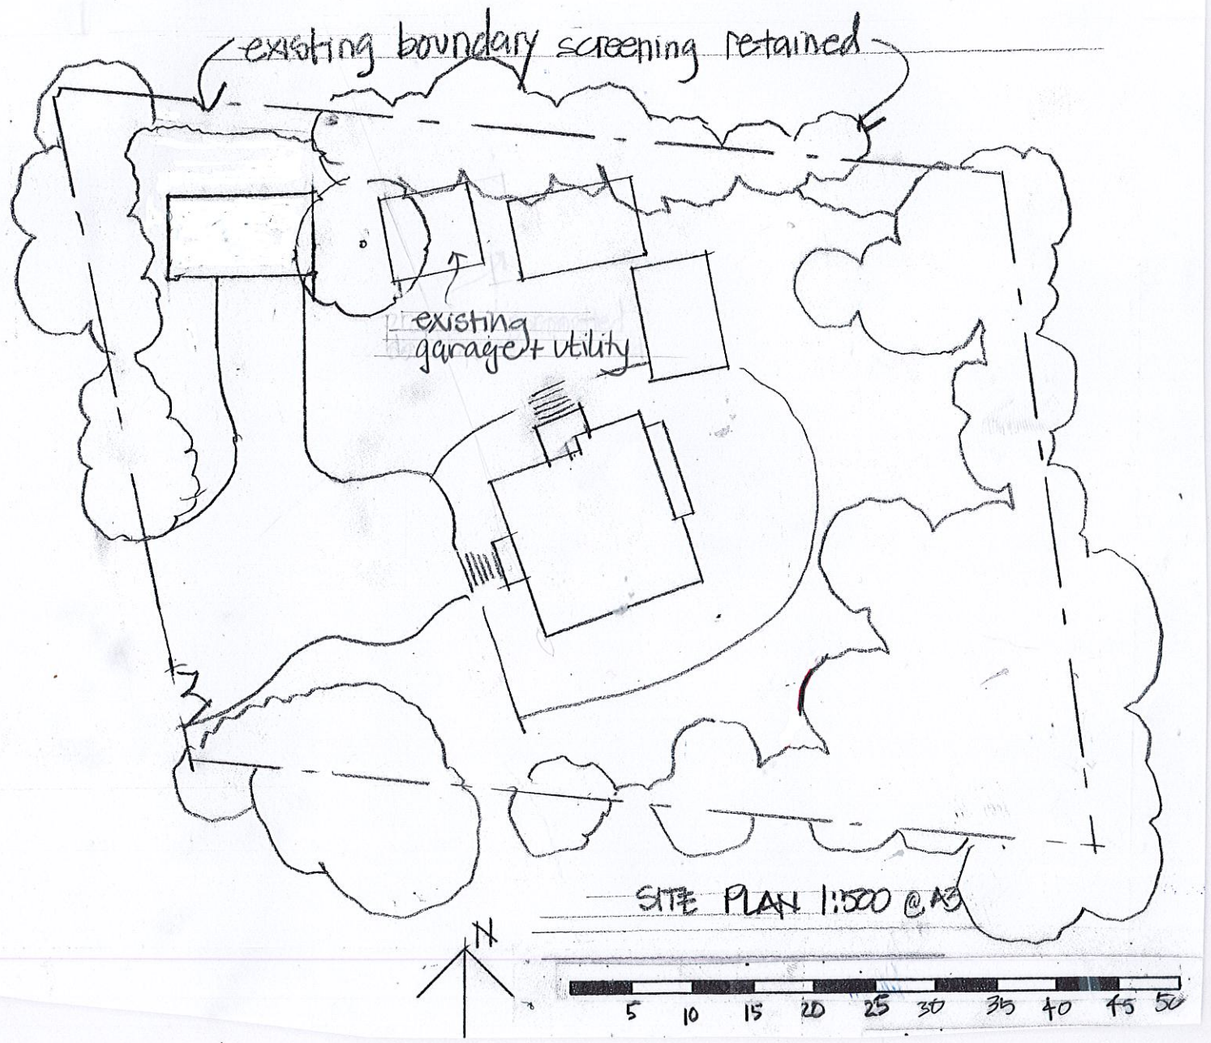

SITE PLAN 1:500 @ A3

DRAWING TITLE - GARAGE + RENOVATION	CLIENT - James Home	DRAWING No. - 2986/1	
JOB TITLE - HIGHGATE, HEATHER WAY, STORRINGTON RH20 4DD	SCALE 1:1250+1:500@ A3	DATE - Feb 2024	

JAYE FORD ARCHITECTURE

Jaye Ford RIBA
Architect

T: +44 (0)1903 745393
M: +44 (0)7905 336280
E: jaye@jayeford.com
W: jayeford.com
A: Manleys | Manleys Hill | Storrington | West Sussex | RH20 4BT