




A3

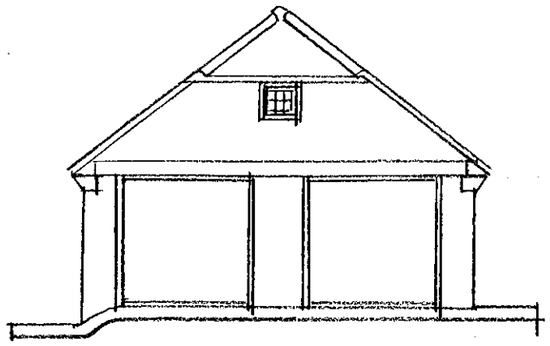


SOUTH ELEV existing

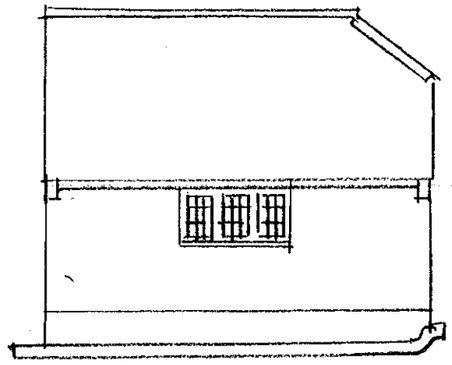


WEST ELEV. existing

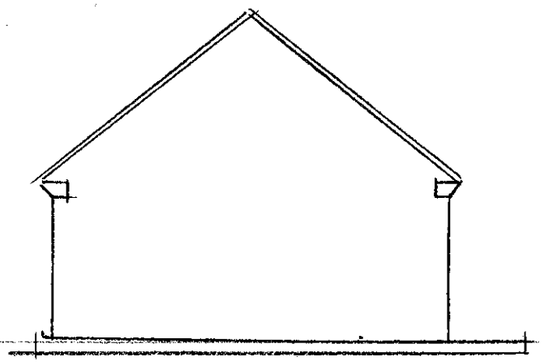

NORTH ELEV existing

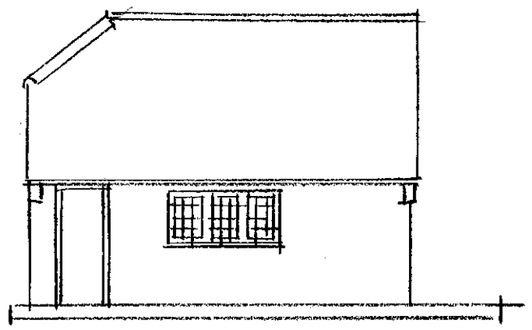

EAST ELEV existing

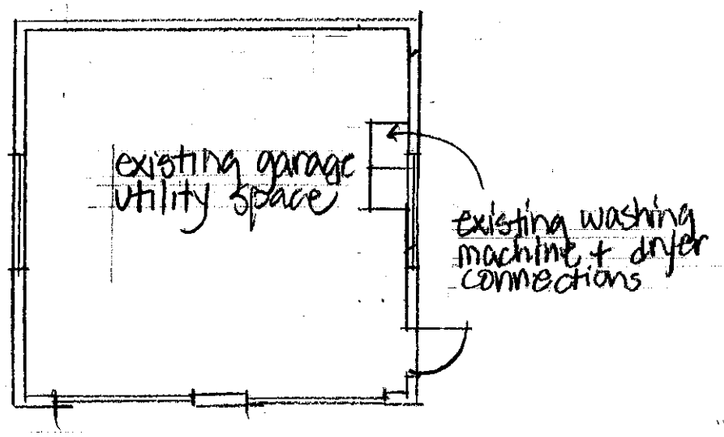

FLOOR PLAN existing

DRAWING TITLE - GARAGE RENOVATION	CLIENT James Home	DRAWING No. 2986/2	
JOB TITLE - HIGHGATE, HEATHER WAY STORRINGTON RH20 4DD	SCALE 1:100 @ A3	DATE Feb 2024	

JF JAYE FORD ARCHITECTURE

Jaye Ford RIBA
Architect

T: +44 (0)1903 745393
M: +44 (0)7905 336280
E: jaye@jayeford.com
W: jayeford.com
A: Manleys | Manleys Hill | Storrington | West Sussex | RH20 4BT