0m 10m

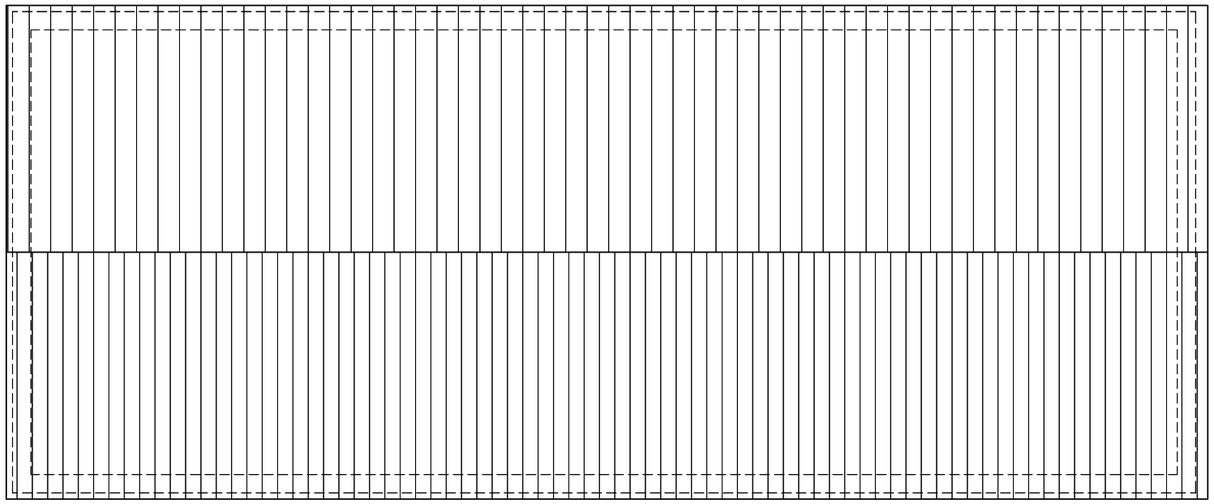

PROPOSED ROOF PLAN SCALE 1:100

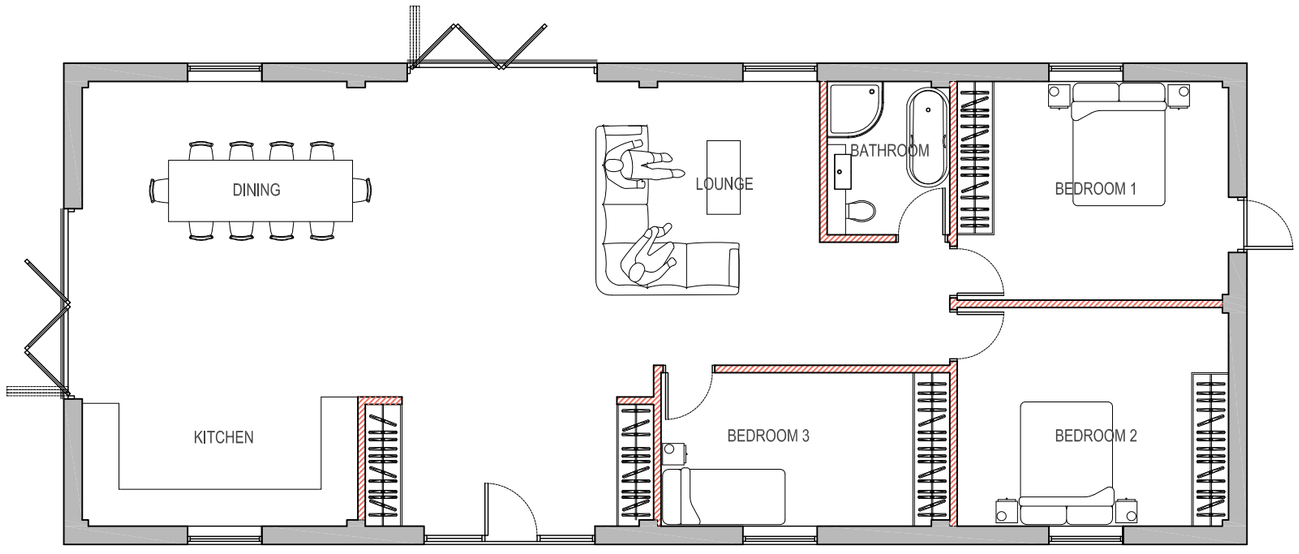

PROPOSED GROUND FLOOR PLAN SCALE 1:100

REV	DESCRIPTION	DATE
B	UPDATED	27.02.25
A	CLIENT PRELIM. ISSUE.	24.02.25

ARCHITECTURAL SERVICES
15 RIDGESIDE, THREE BRIDGES, CRAWLEY,
WEST SUSSEX, RH10 1PB.
Tel No 01293 407297 Mobile 07792239973 email info@wpdconsultants.co.uk

CLIENT
MR & MRS JONES

PROJECT
CHANGE OF USE OF AGRICULTURAL BUILDING TO A SINGLE DWELLINGHOUSE AT RUSPER BARN, CAPEL ROAD, HORSHAM, WEST SUSSEX, RH12 4PY.

DRAWING
PROPOSED GROUND FLOOR PLAN & ROOF PLAN.

STATUS
PRELIM.

SCALE @ A3	DATE	DRG No	REVISION
1:100	FEB 2025	WPD1125/A/22	B