
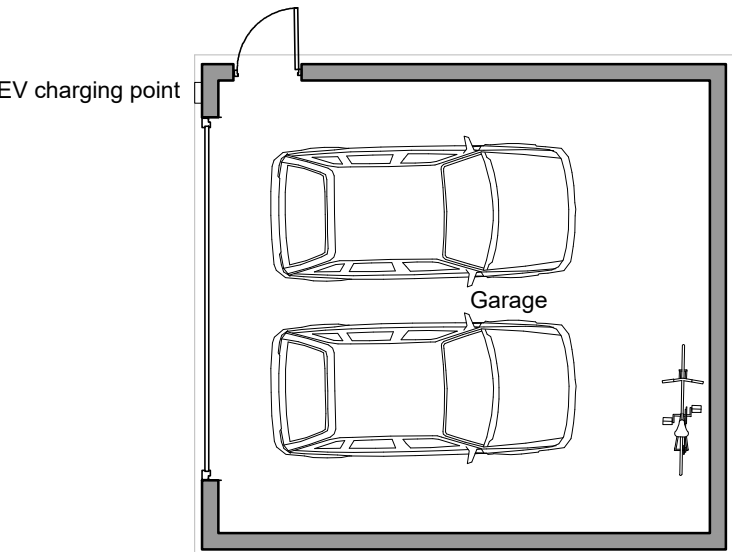


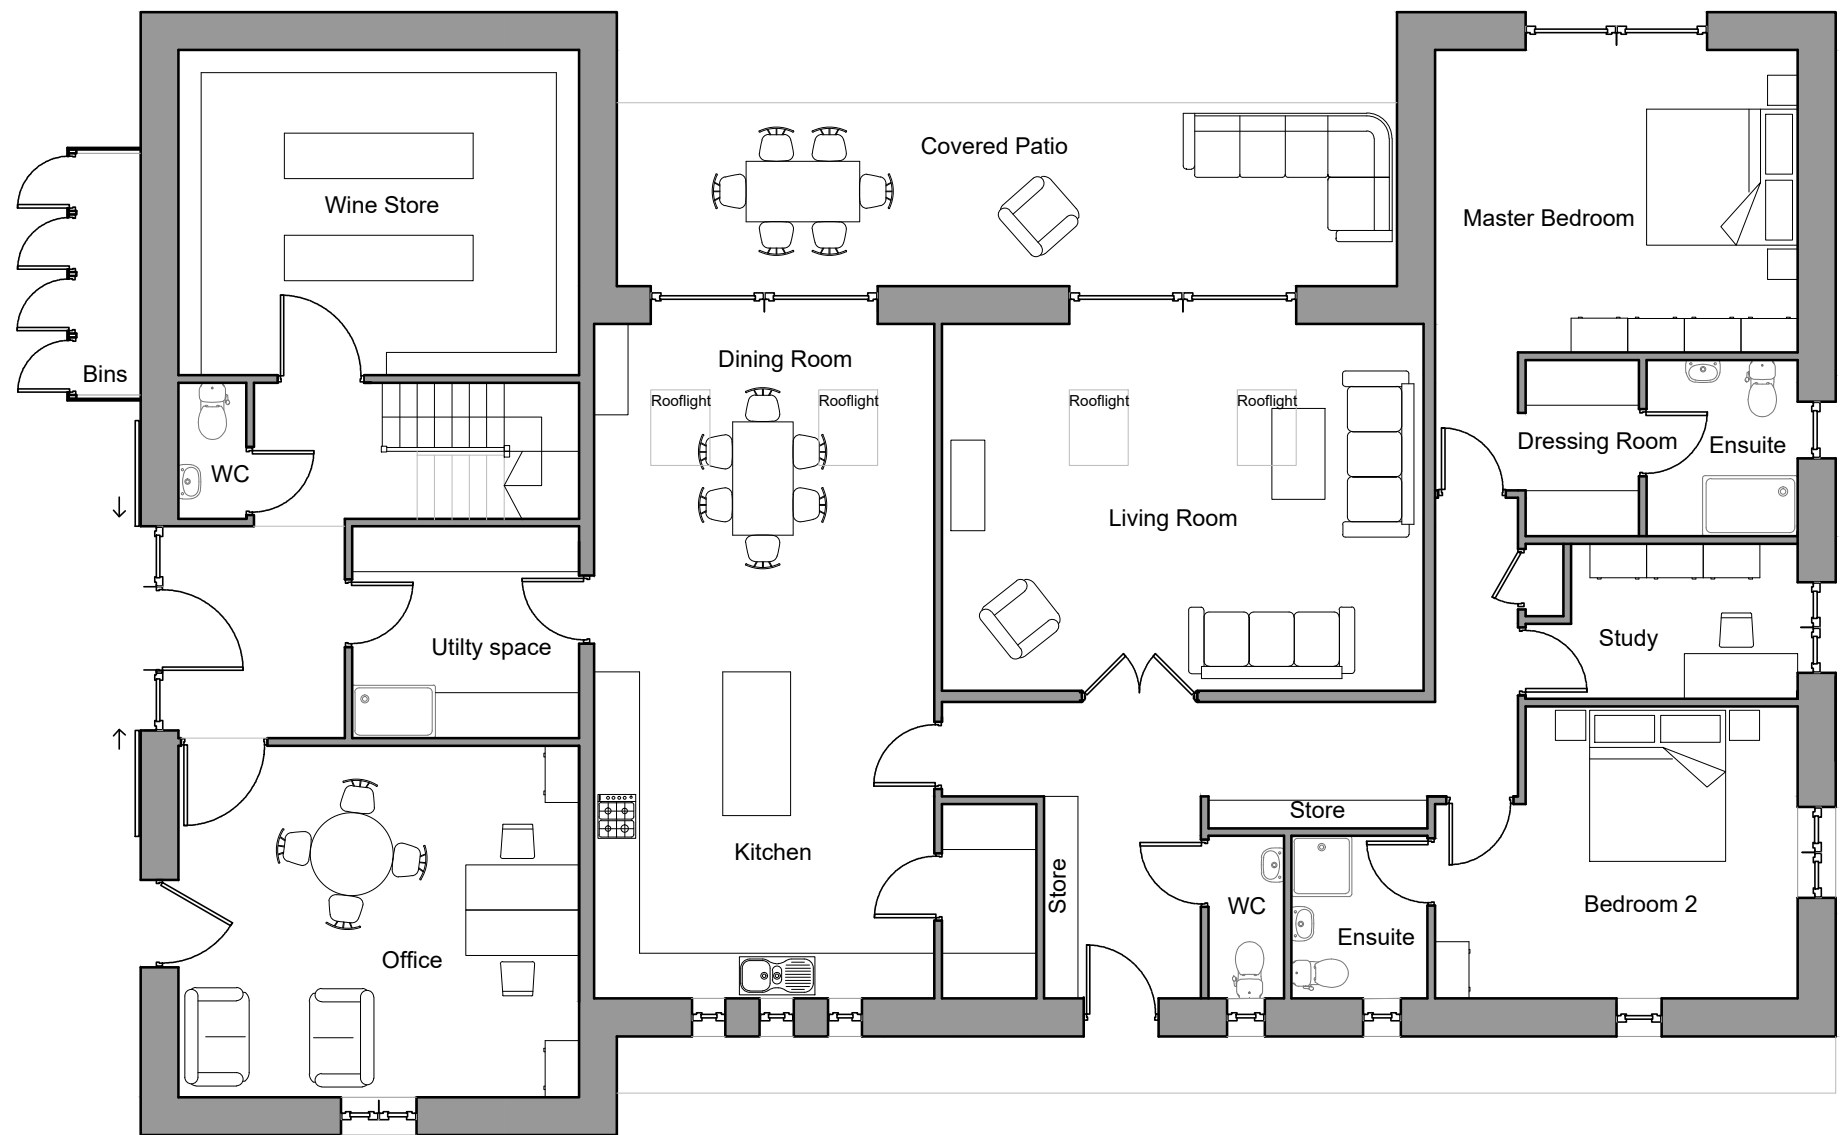

1 Proposed Ground Floor Plan  
1:100