

Project Name:
PIP New Dwelling


Date: 06/08/2026

Client:
De Salis

Site Address:
Blackthorn
Five Oaks Road
Horsham
RH13 0RL



Paul Maggs MCIAT
Hazelwood, Harbolets Road,
West Chilmington RH20 2LG
Tel: 01798 813298
paul@pbproperties.co.uk
www.pbproperties.co.uk
Drawings produced using Vectorworks
CAD. Only written dimensions to be
respected. Copyright protected to
PB Properties

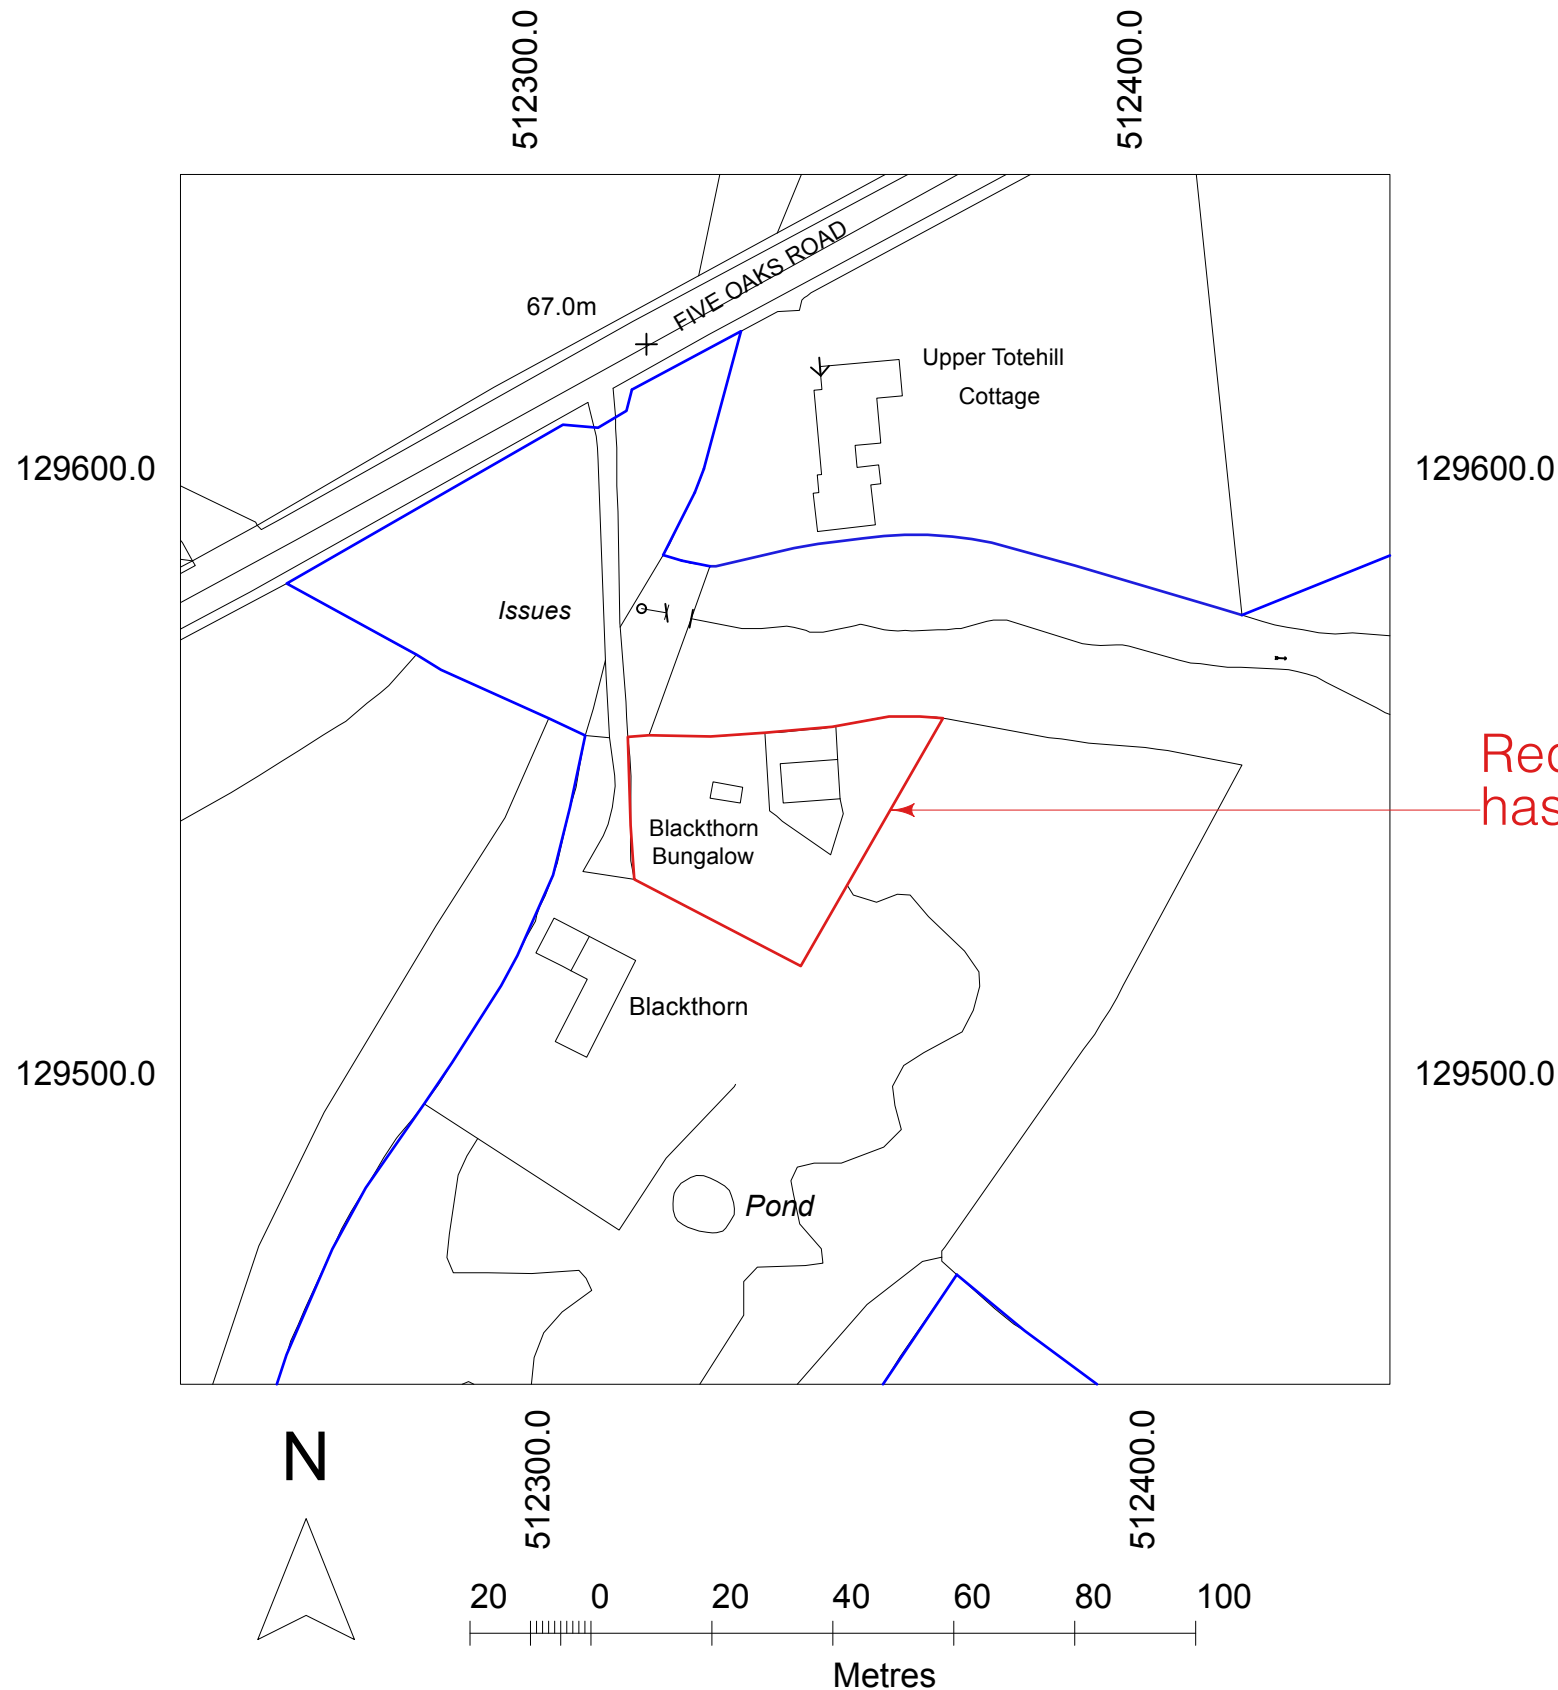

Production Date: 06 August 2026
Top Left: 512242.998 129648.589 Bottom Right: 512442.998 129448.589
© Crown copyright and database rights 2026 Ordnance Survey AC0000824000.
Reproduction in whole or in part is prohibited without the permission of Ordnance Survey