


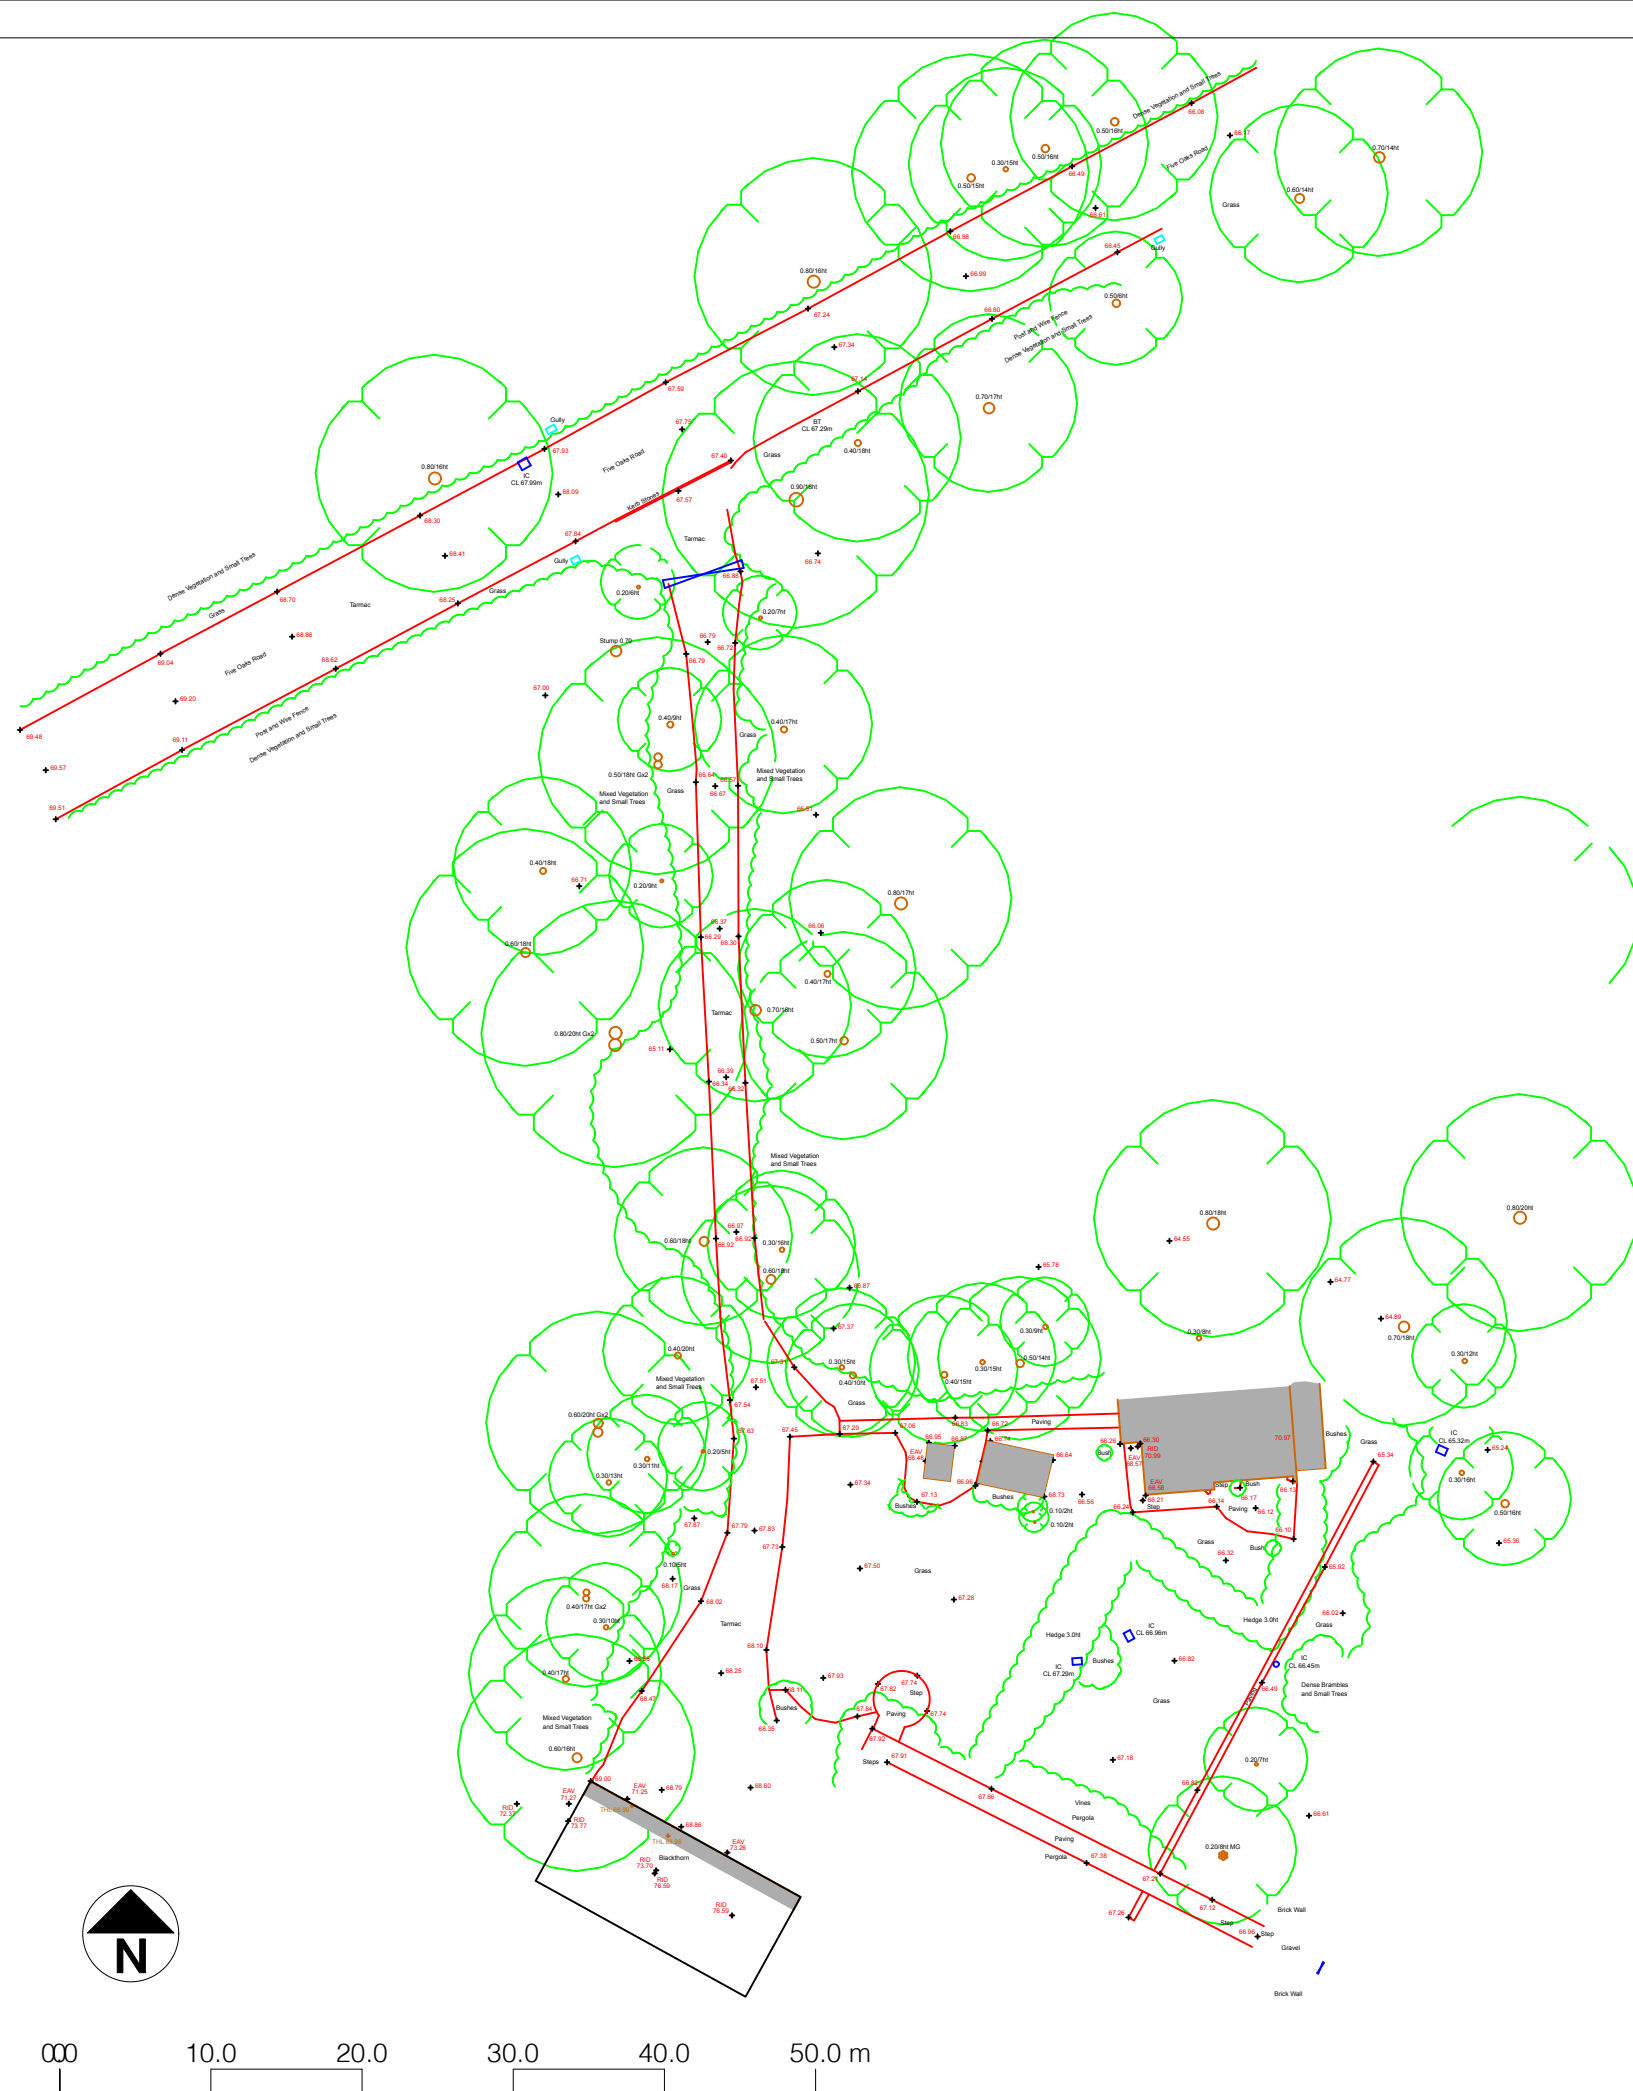

TOPOGRAPHICAL PLAN WITH TREE PLOT & FULL LEVEL DATA

Sheet No. D 0826/813/02

Scales Page Size A3:
1:500

Notes:

Project Name:
PIP New Dwelling

Date: 06/08/2026

Client:
De Salis

Site Address:
Blackthorn
Five Oaks Road
Horsham
RH13 0RL



Paul Maggs MCIAAT
Hazelwood, Harbolets Road,
West Chiltoning RH20 2LG
Tel: 01798 813298
paul@pbproperties.co.uk
www.pbproperties.co.uk
Drawings produced using Vectorworks
CAD. Only written dimensions to be
respected. Copyright protected to
PB Properties

