



Notes:

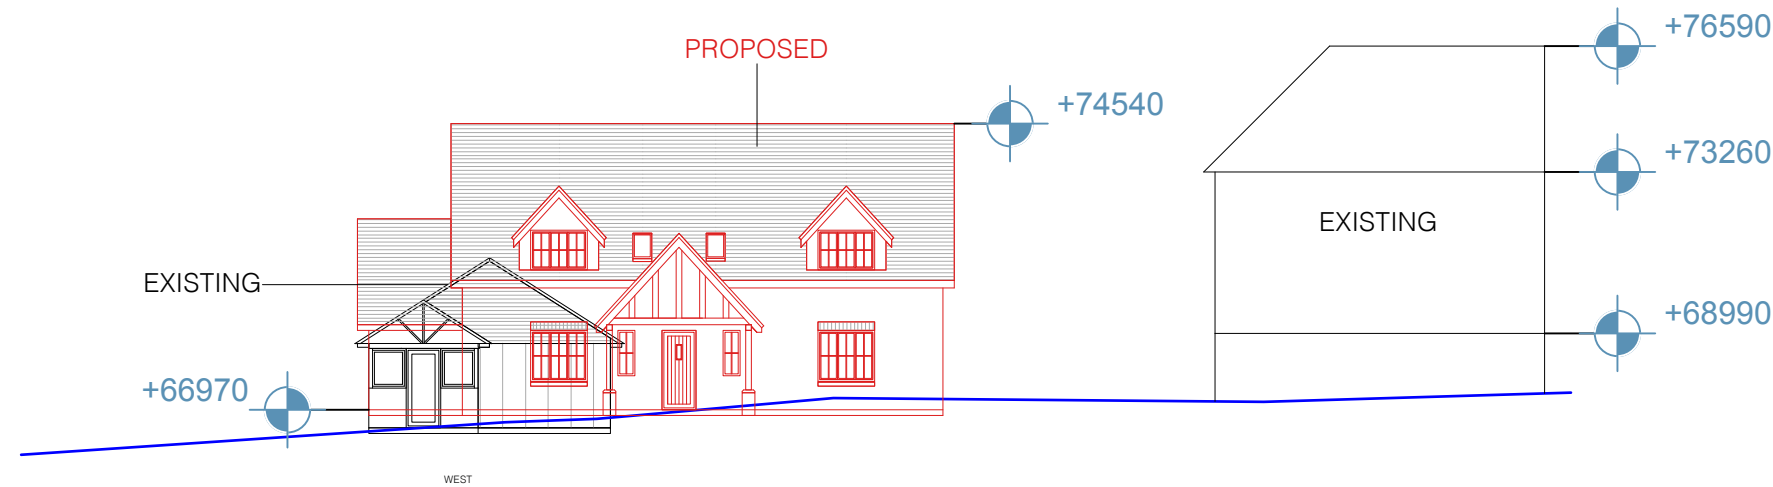

LAND SECTION & LEVELS WEST

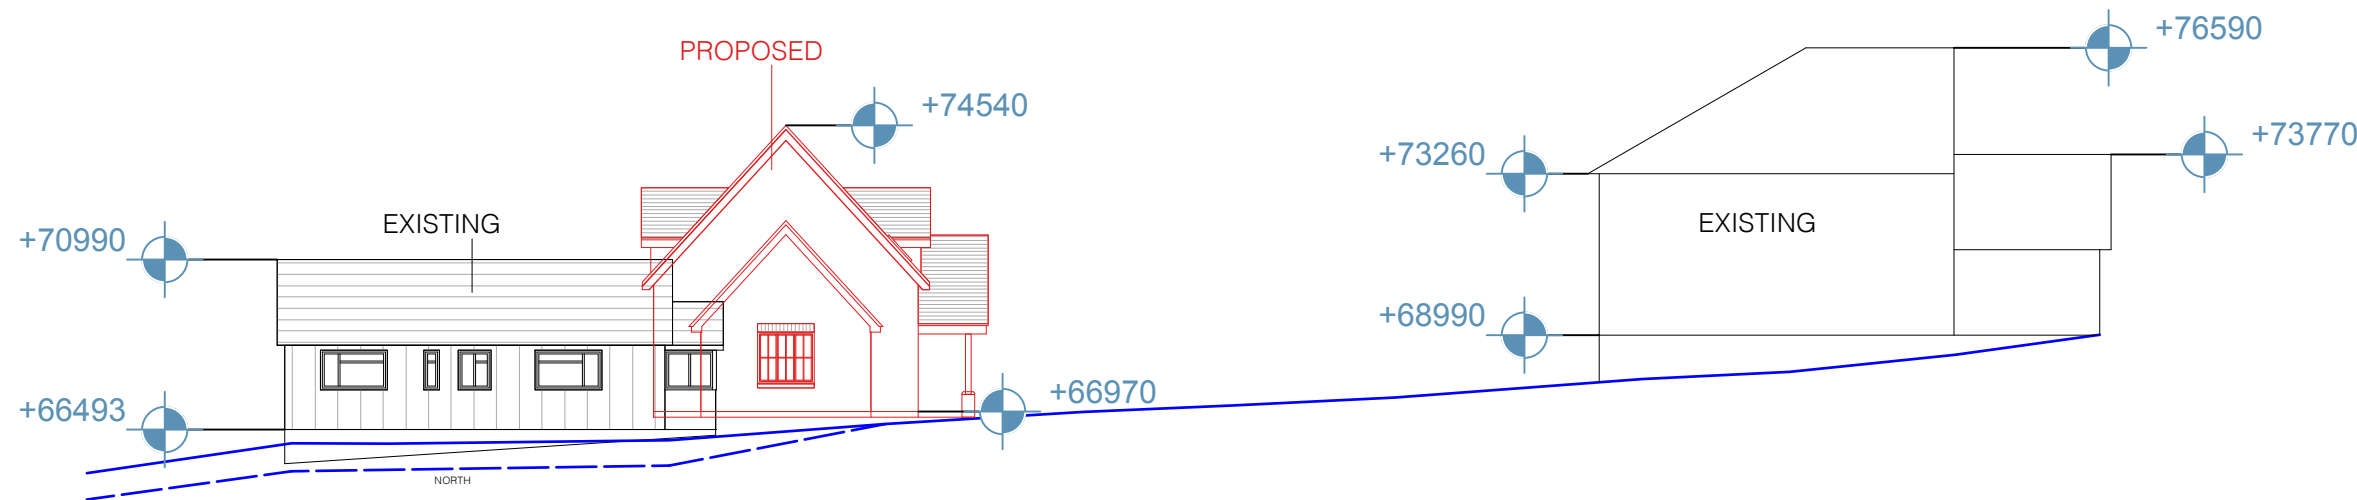

LAND SECTION & LEVELS NORTH



Project Name:
PIP New Dwelling

Date: 06/08/2026

Client:
De Salis

Site Address:
Blackthorn
Five Oaks Road
Horsham
RH13 0RL



Paul Maggs MCIAT
Hazelwood, Harbolets Road,
West Chilmington RH20 2LG
Tel: 01798 813298

paul@pbproperties.co.uk
www.pbproperties.co.uk

Drawings produced using Vectorworks
CAD. Only written dimensions to be
respected. Copyright protected to
PB Properties



CHARTERED PRACTICE