


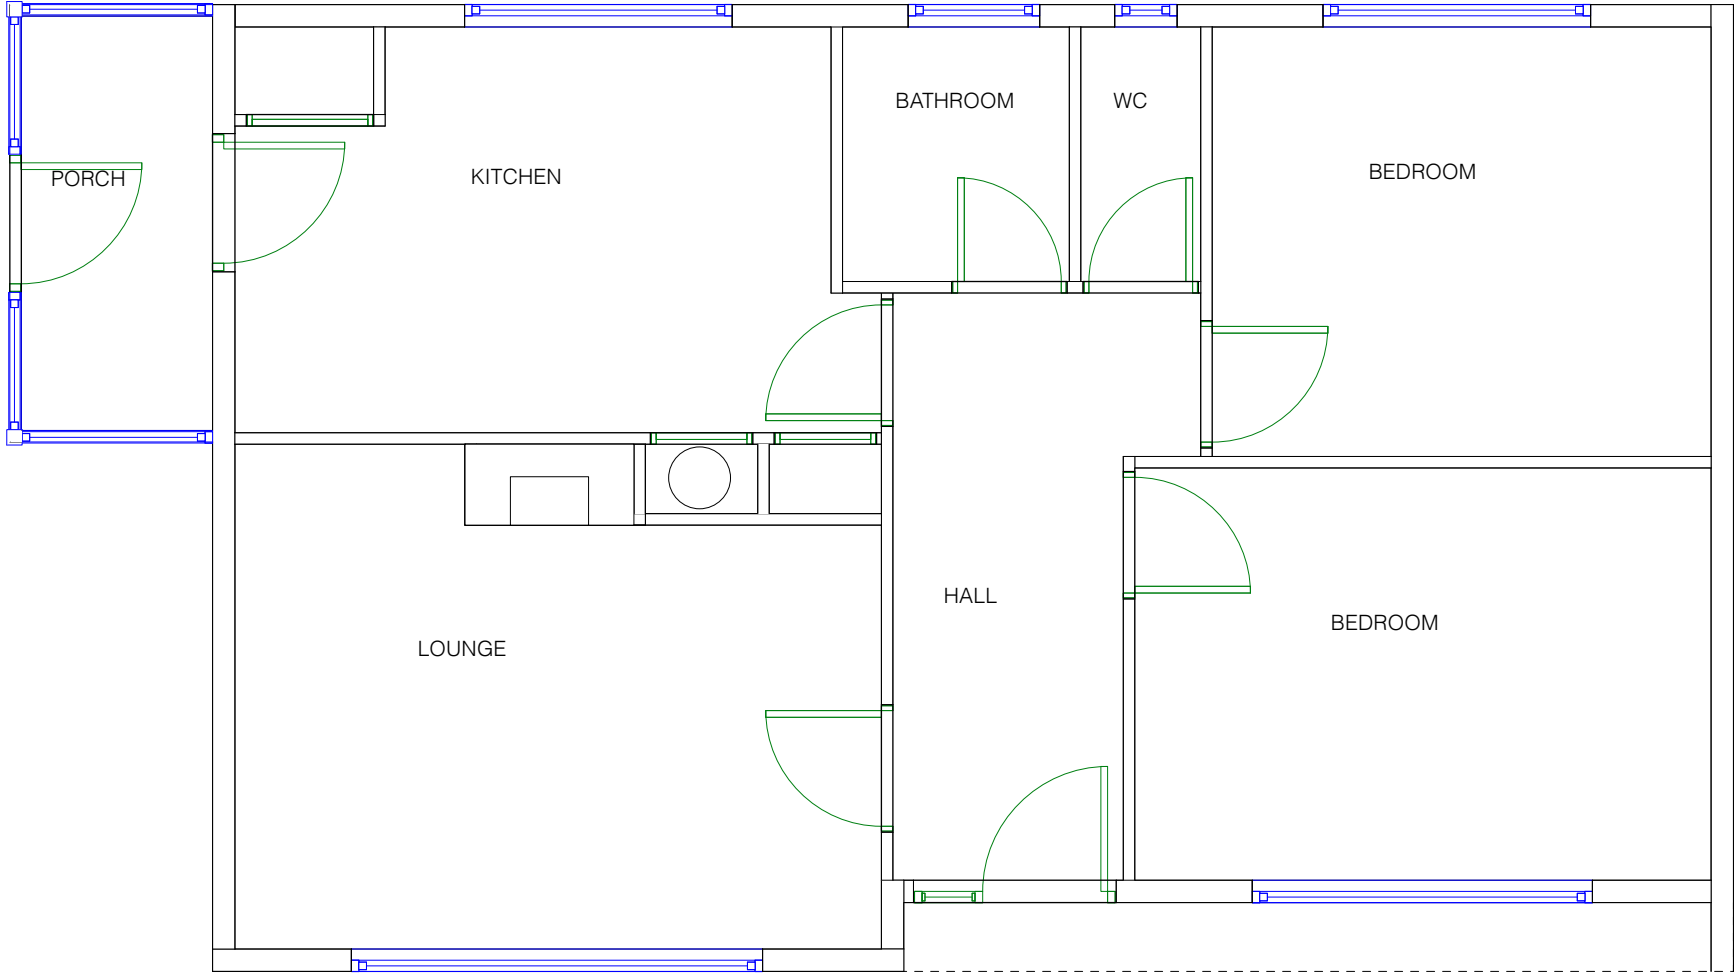

EXISTING FLOOR PLAN, footprint ares is 68.3 m2



Project Name:
PIP New Dwelling

Date: 06/08/2026

Client:
De Salis

Site Address:
Blackthorn
Five Oaks Road
Horsham
RH13 0RL



Paul Maggs MCIAT
Hazelwood, Harbolets Road,
West Chiltonton RH20 2LG
Tel: 01798 813298
paul@pbproperties.co.uk
www.pbproperties.co.uk
Drawings produced using Vectorworks
CAD. Only written dimensions to be
respected. Copyright protected to
PB Properties

