

Project Name:  
PIP New Dwelling

Date: 06/08/2026


Client:  
De Salis

Site Address:  
Blackthorn  
Five Oaks Road  
Horsham  
RH13 0RL



Paul Maggs MCIAT  
Hazelwood, Harbolets Road,  
West Chilmington RH20 2LG  
Tel: 01798 813298

paul@pbproperties.co.uk  
www.pbproperties.co.uk  
Drawings produced using Vectorworks  
CAD. Only written dimensions to be  
respected. Copyright protected to  
PB Properties

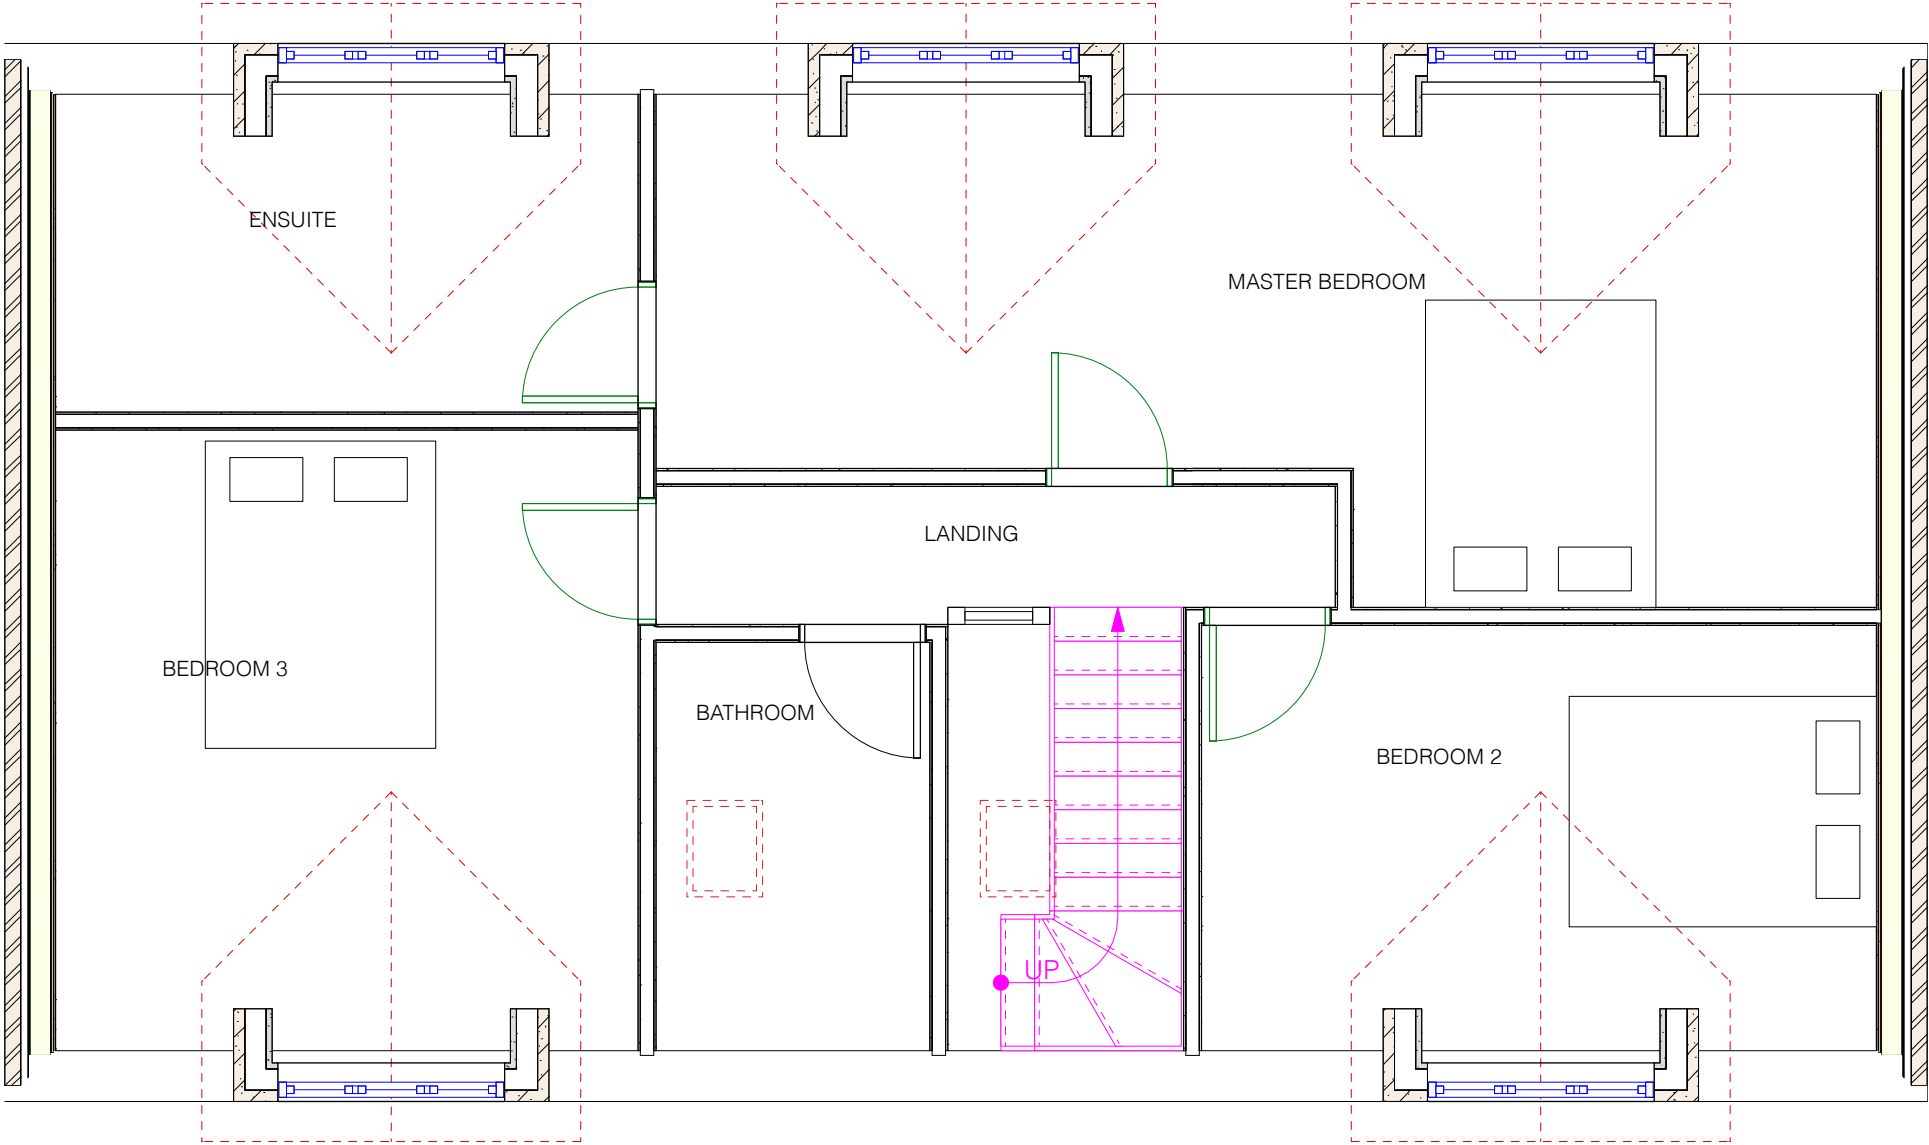

PROPOSED FIRST FLOOR area over 1.5 m in height is 70.5 m2

