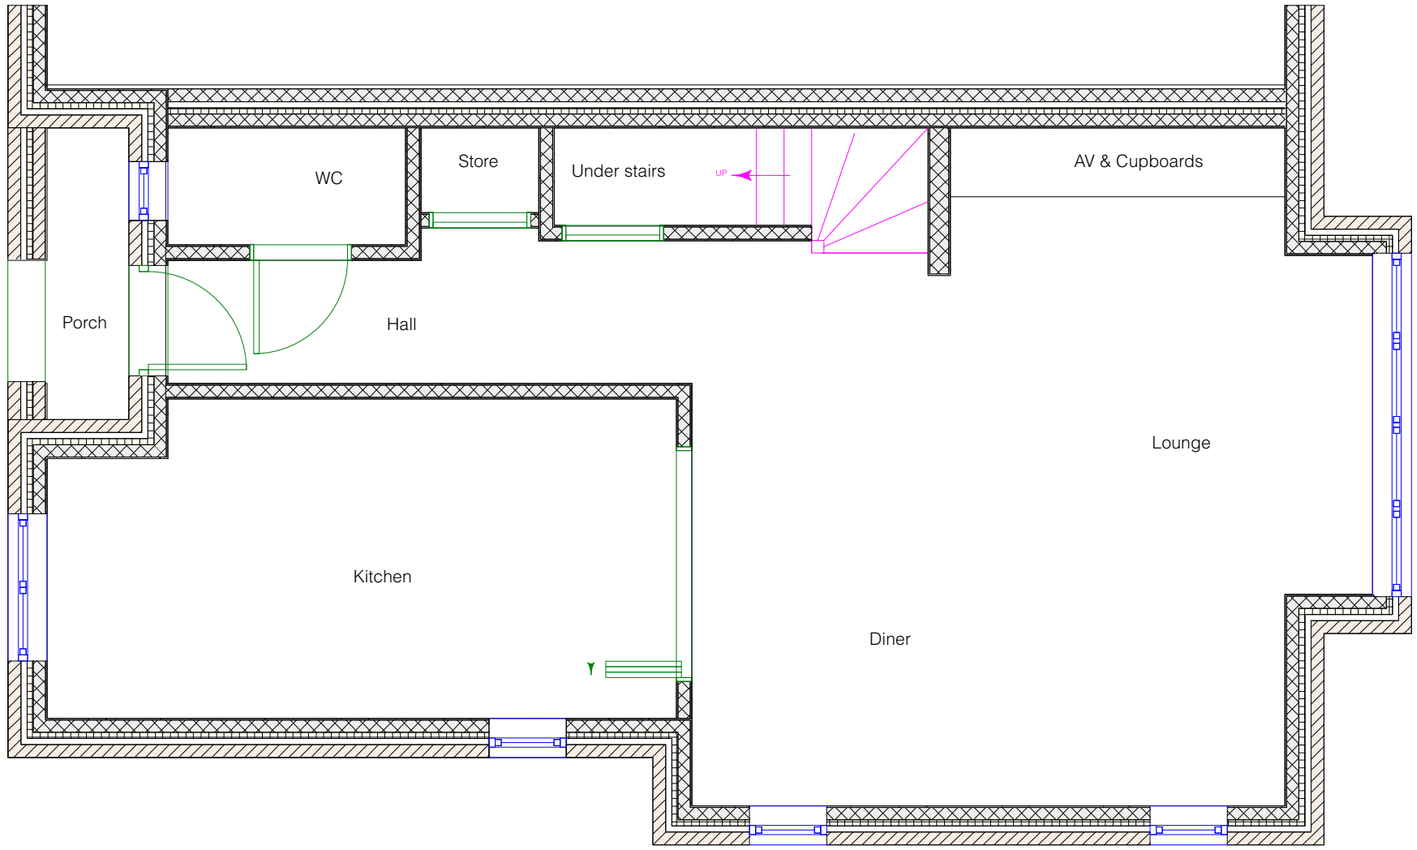

N

EXISTING GROUND FLOOR

0.0 1.0 2.0 3.0 4.0 5.0 M

CIAT Registered Practice

PB PROPERTIES the design to build on

Paul Maggs MCIAT
Hazelwood, Harbolets Road,
West Chltington RH20 2LG
Tel: 01798 813298
paul@pbproperties.co.uk
www.pbproperties.co.uk

Client: Carlier

Site Address:
25 Warnham Court
Warnham
RH12 3QE

Project Name:
Convert window
to door assembly
on Eastern Elevation

Scales: 1:50

Plan No. D 0224/679/02

Date: 12/02/2024

Drawings produced using Vectorworks CAD. Only written dimensions to be respected.
Copyright protected to PB Properties