


Location Plan

Site Address: 34, Roman Road, Steyning, BN44 3FN

Date Produced: 07-Dec-2025

Scale: 1:2500 @A4

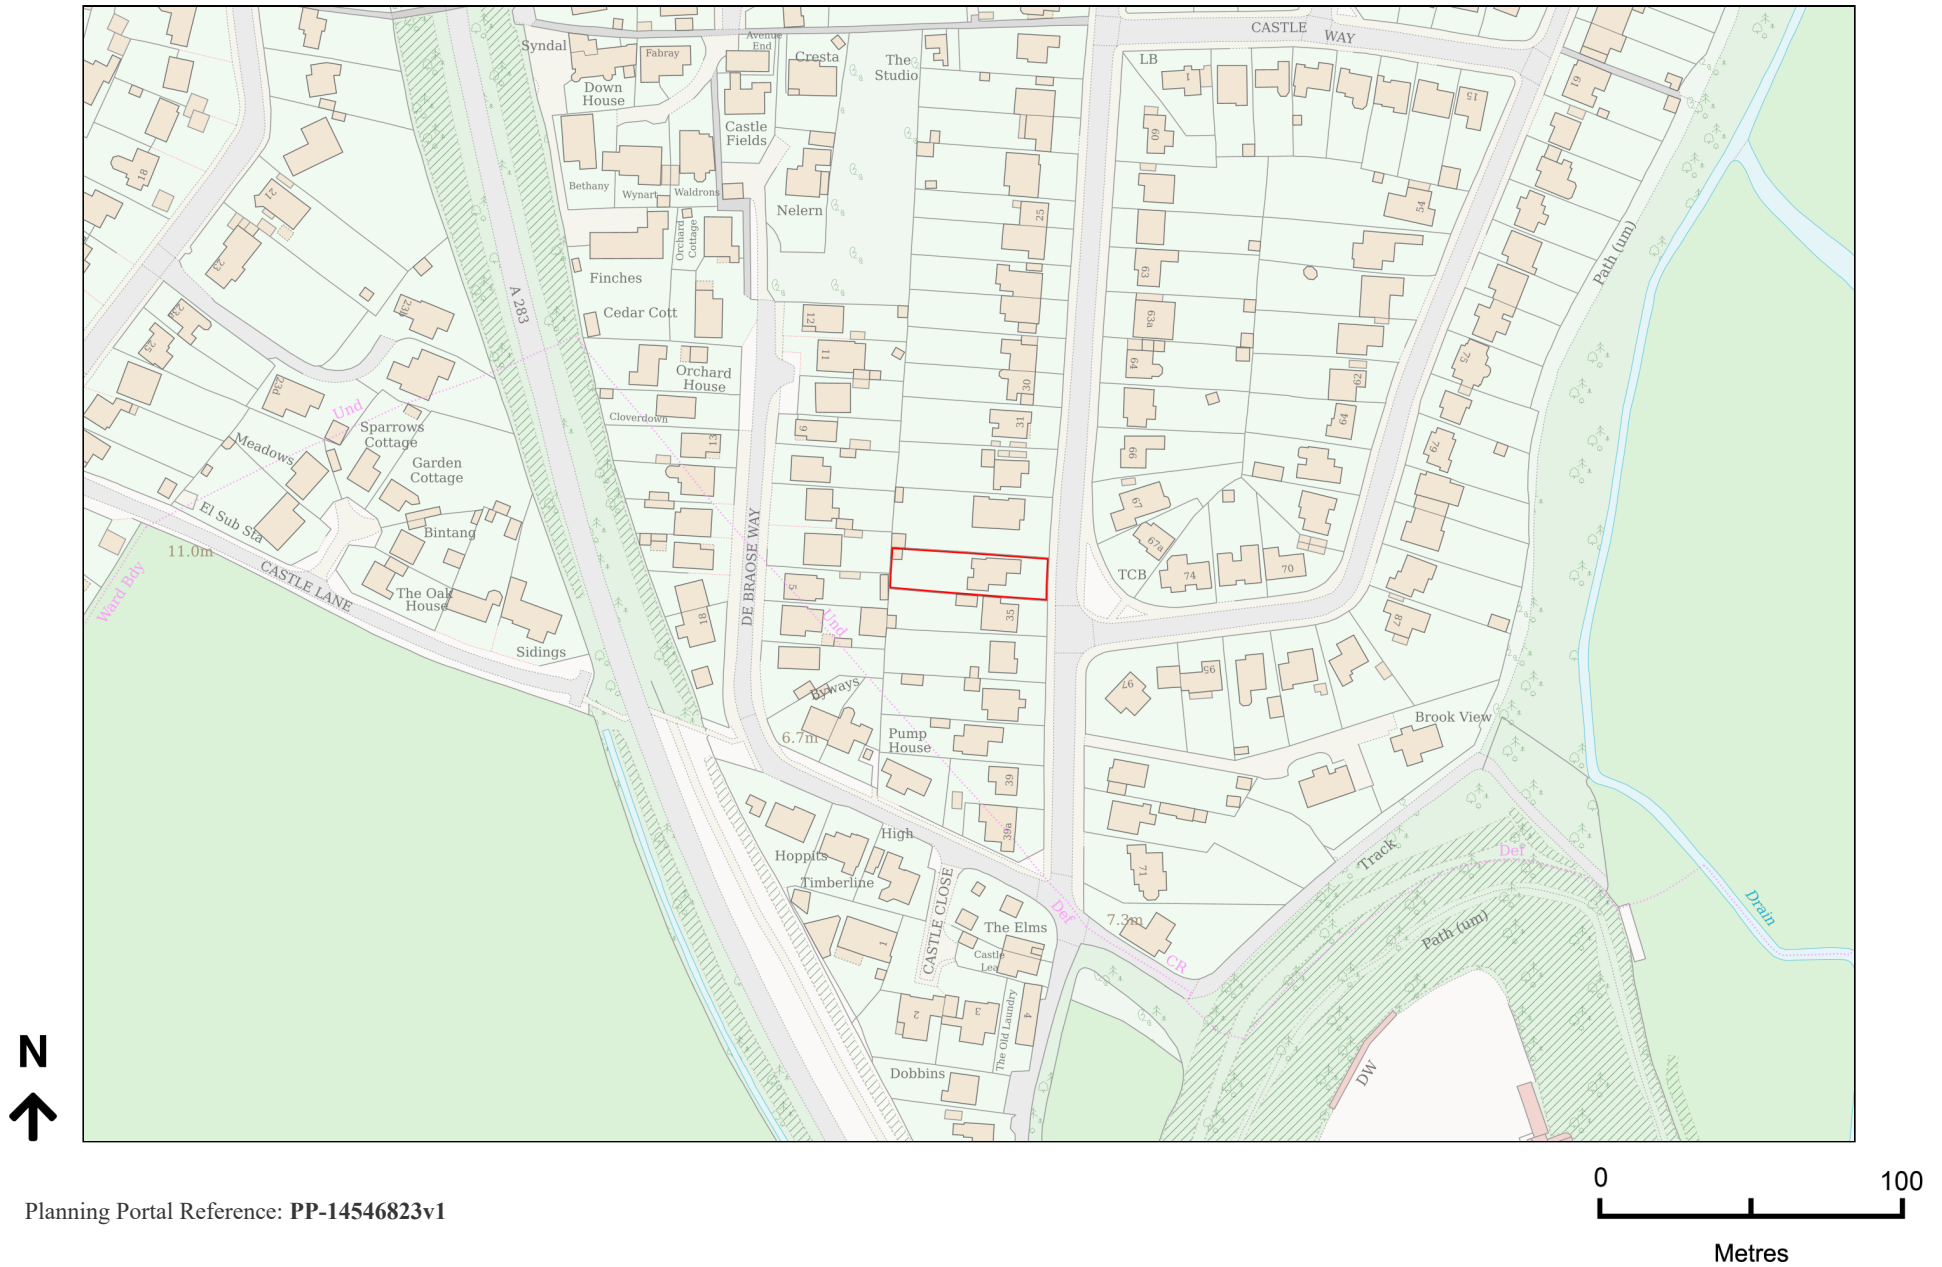

Planning Portal Reference: PP-14546823v1