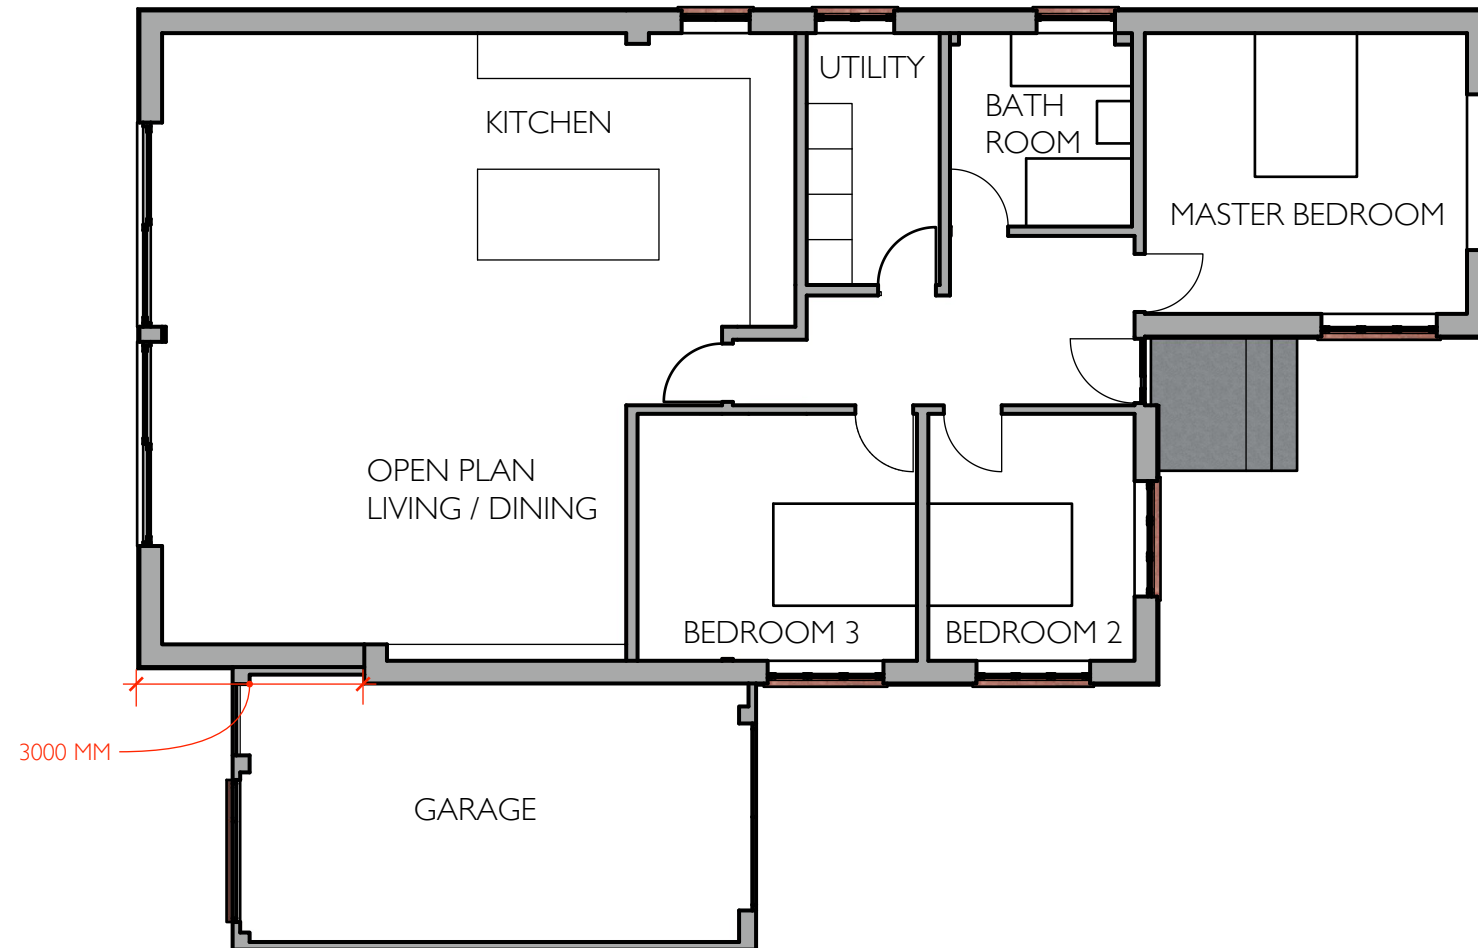
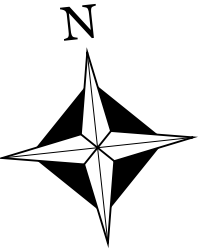


PROPOSED GF PLAN

34 ROMAN ROAD, STEYNING, BN44 3FN
ARCHITECTURE BY **JAKE** MCLEWEE BSC (HONS): ARCHITECTURAL TECHNOLOGY

REFERENCE / DATE
A 530-2
06/12/2025
ARCHITECTUREBYJAKE.CO.UK