


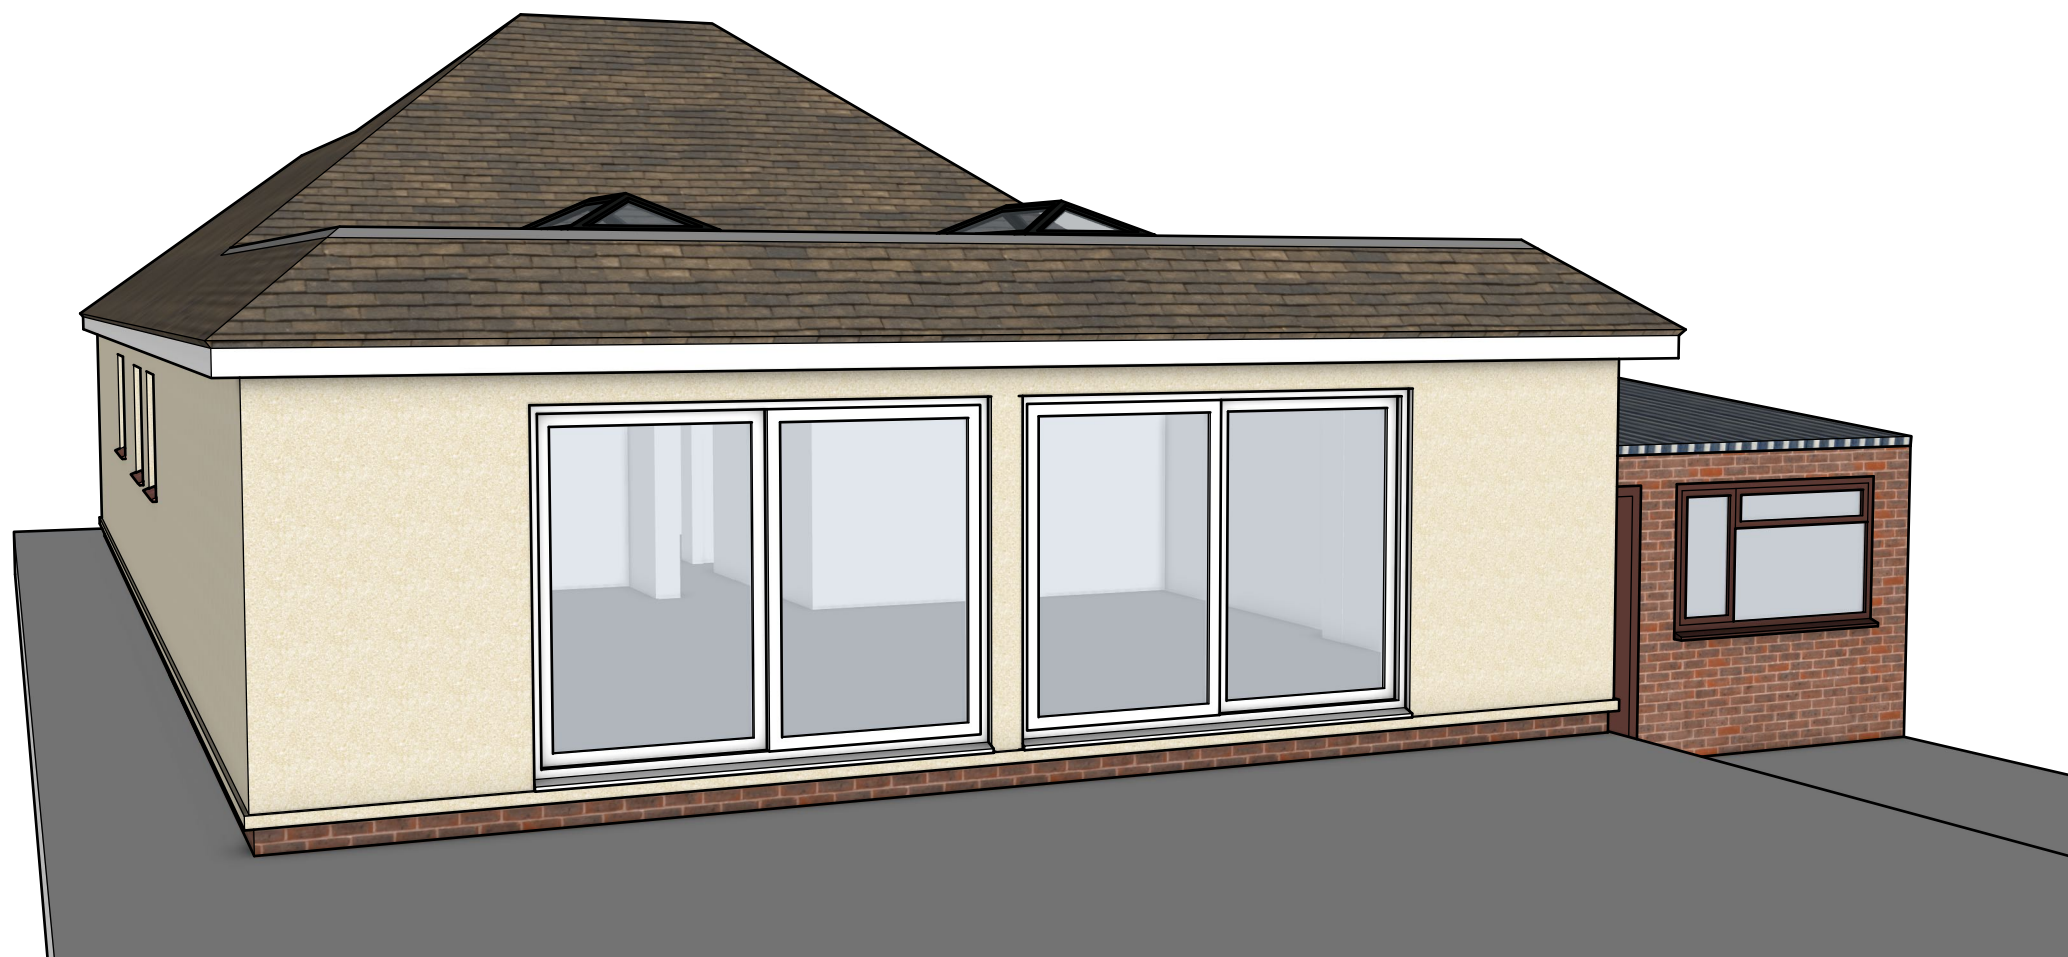

3D VISUAL

34 ROMAN ROAD, STEYNING, BN44 3FN

ARCHITECTURE BY **JAKE** MCLEWEE BSC (HONS): ARCHITECTURAL TECHNOLOGY

REFERENCE / DATE

A 530-7

06/12/2025

ARCHITECTUREBYJAKE.CO.UK