
/Users/studiohekkel/Dropbox/STUDIO HEKKEL LTD/JOB LIST/SH_PROJECTS_2025/2514 THE BARN_24 ROOKWOOD PARK_HORSHAM_RH12 1UB/2514_CAD/2514_PLANNING_HOUSEHOLDER.pln

Do not scale from this drawing for the purpose of construction. Work to indicated dimensions only. All dimensions to be confirmed on site. This drawing is to be read in conjunction with other drawings in this series and all relevant consultants drawings and documentation where applicable. This drawing has been produced for the specific client and project identified below and is not intended for use by any other person or for any other purpose other than indicated on this drawing. Please report any discrepancy on this drawing to studio HEKKEL for clarification. © studio HEKKEL Ltd

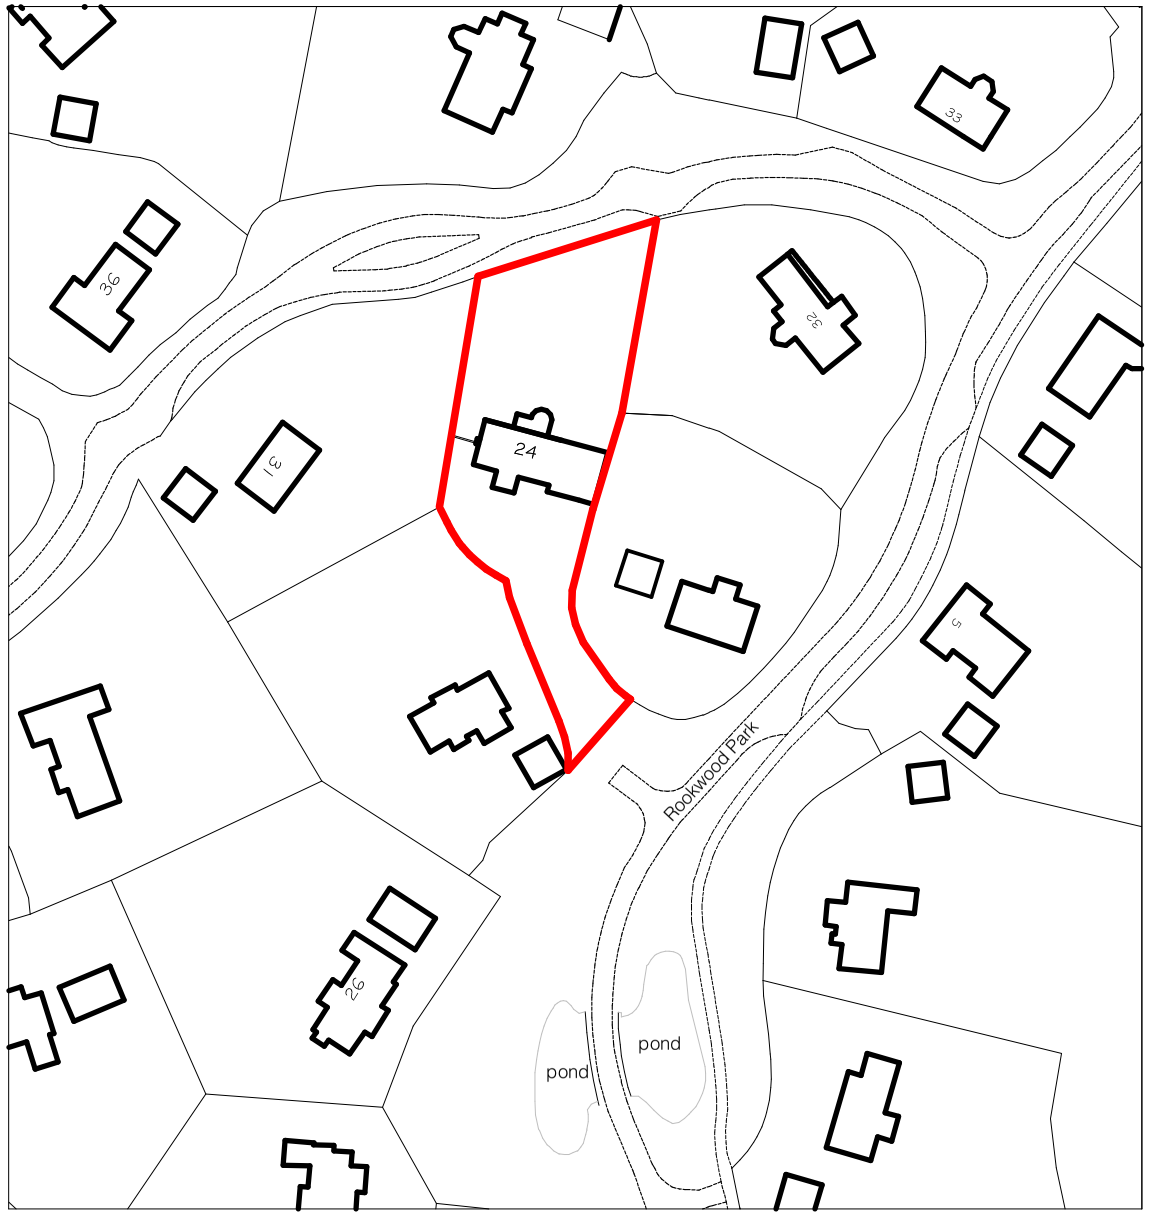

LOCATION PLAN 1:1250

0 10m 75m

1:1250 scale



BLOCK PLAN 1:500

0 5m 30m

1:500 scale

studioHEKKEL hello@studiohekkel.com \| www.studiohekkel.com	Client: Lara & Nathan Bloch	Project: Proposed Works at The Barn, 24 Rockwood Park, Horsham	Status: PLANNING	PROJECT - STAGE - DRAWING - REVISION
		Drawing Title: LOCATION AND BLOCK PLAN	Date of Issue: 19/10/2025 / Scale: 1:1250, 1:500 @ A3	2514-P-001