
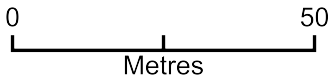


The Old Post Office Location Plan

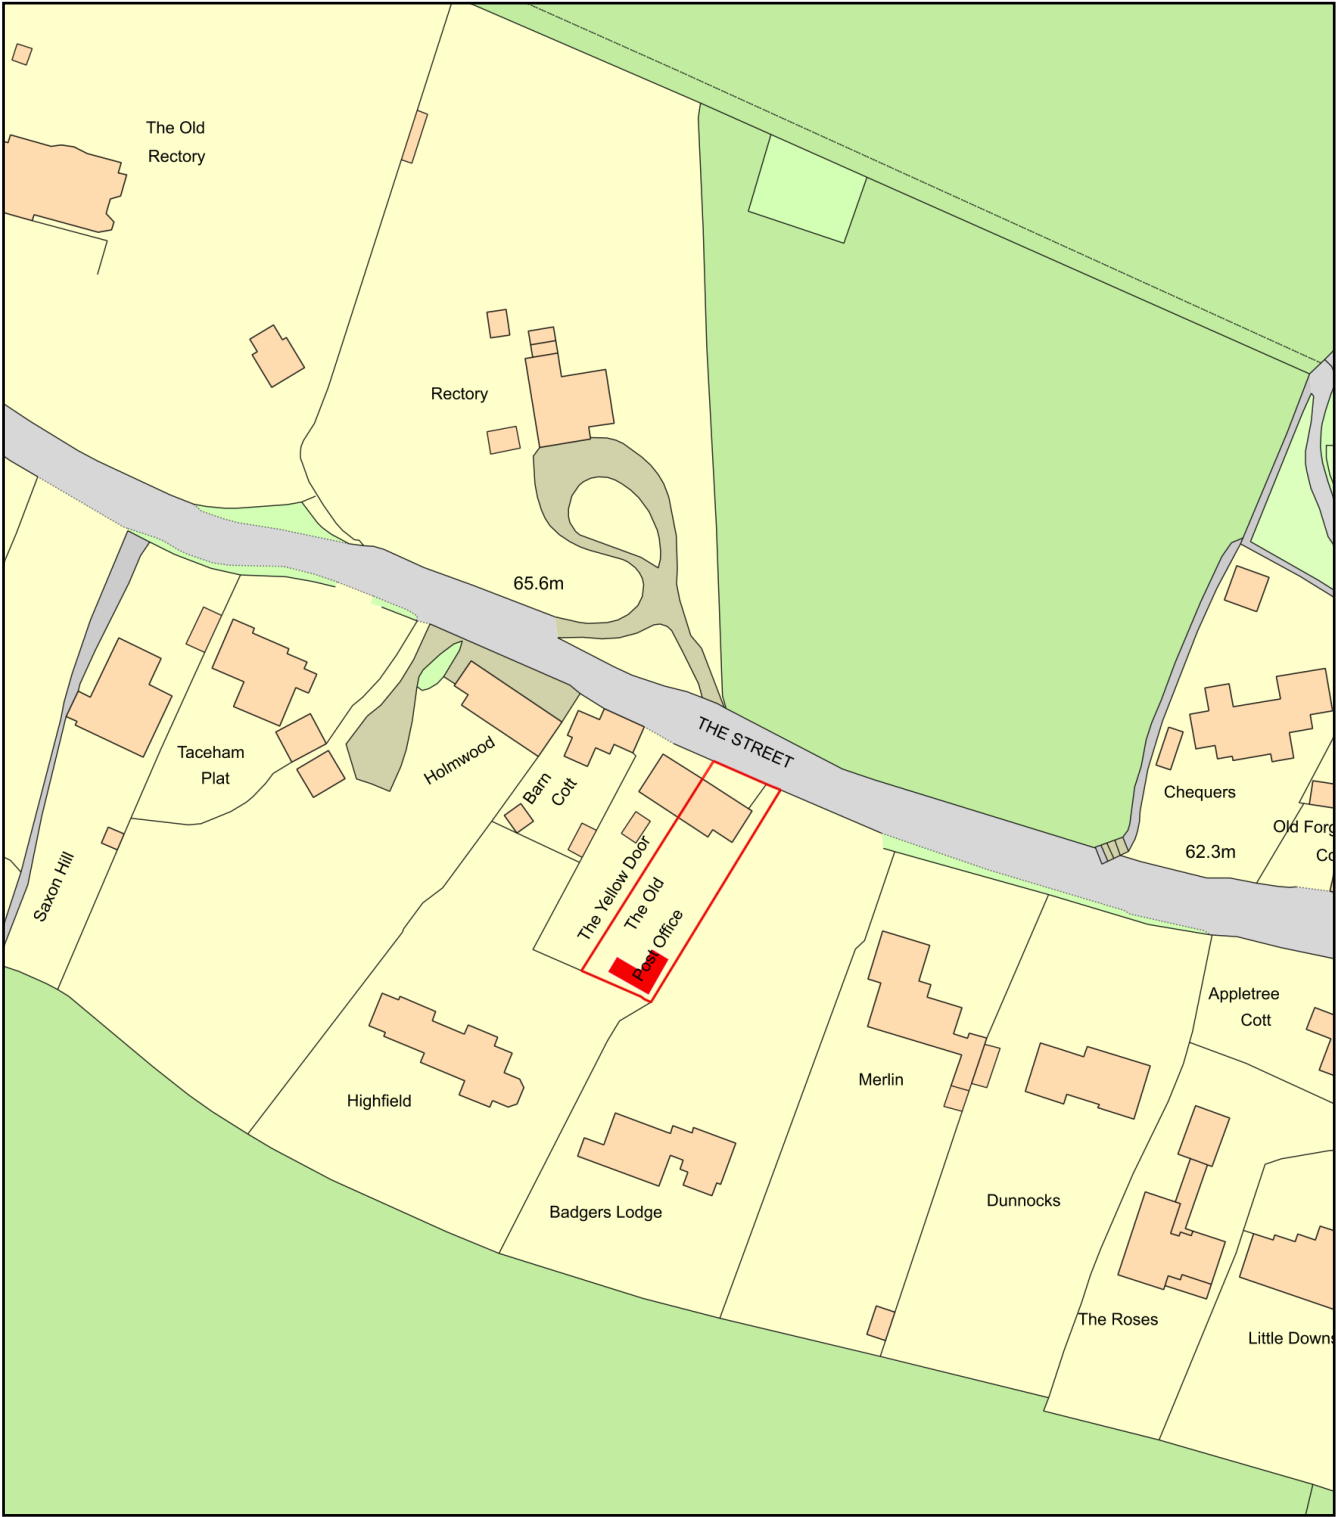

Plan Produced for: Timber Rooms Ltd
Date Produced: 11 Nov 2025
Plan Reference Number: TQRQM25315162201485
Scale: 1:1250 @ A4