
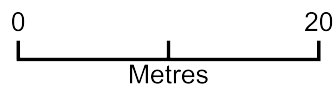


# The Old Post Office Site/Block Plan

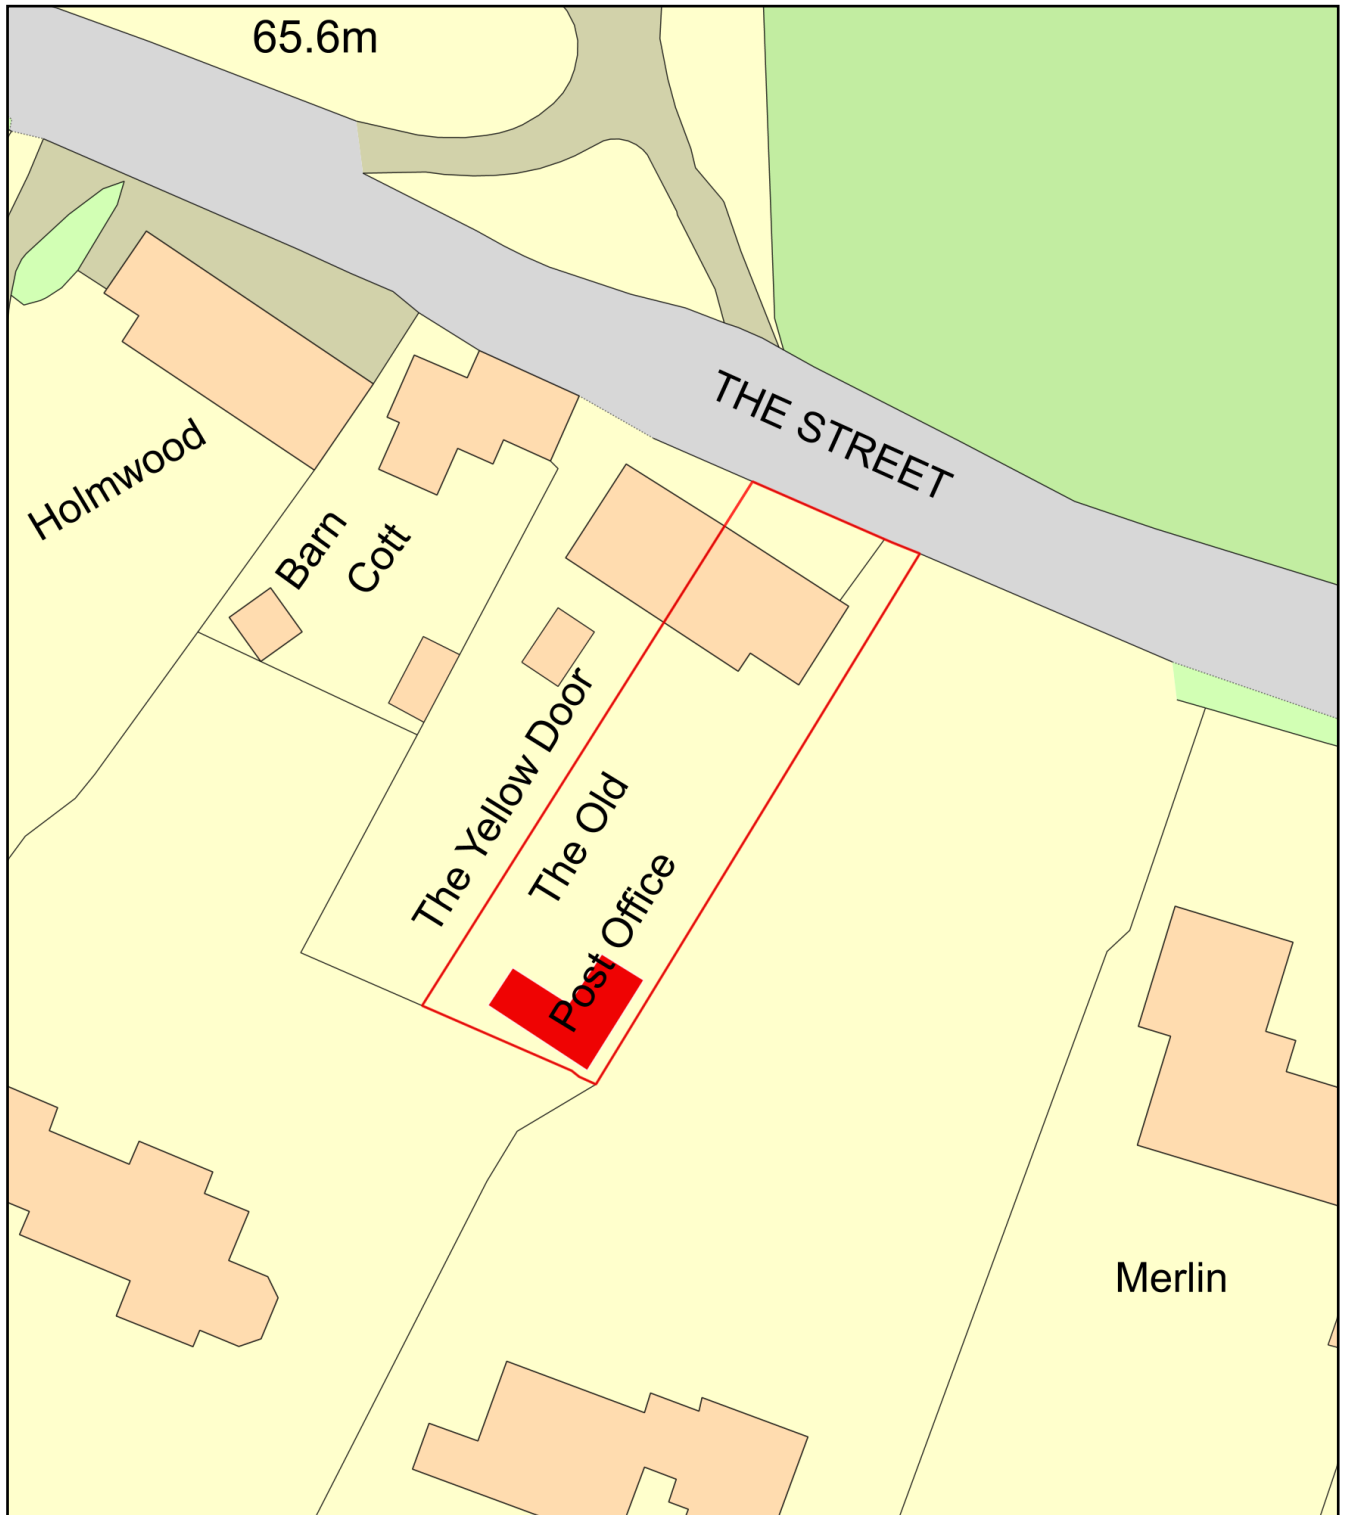

Plan Produced for: Timber Rooms Ltd

Date Produced: 11 Nov 2025

Plan Reference Number: TQRQM25315162733576

Scale: 1:500 @ A4