This drawing is confidential & the copyright of N Smith Electrical Ltd, the contents are not to be used or copied for any purpose whatsoever without our prior written consent.
Do not scale off this drawing.
All dimensions in millimeters except where otherwise stated

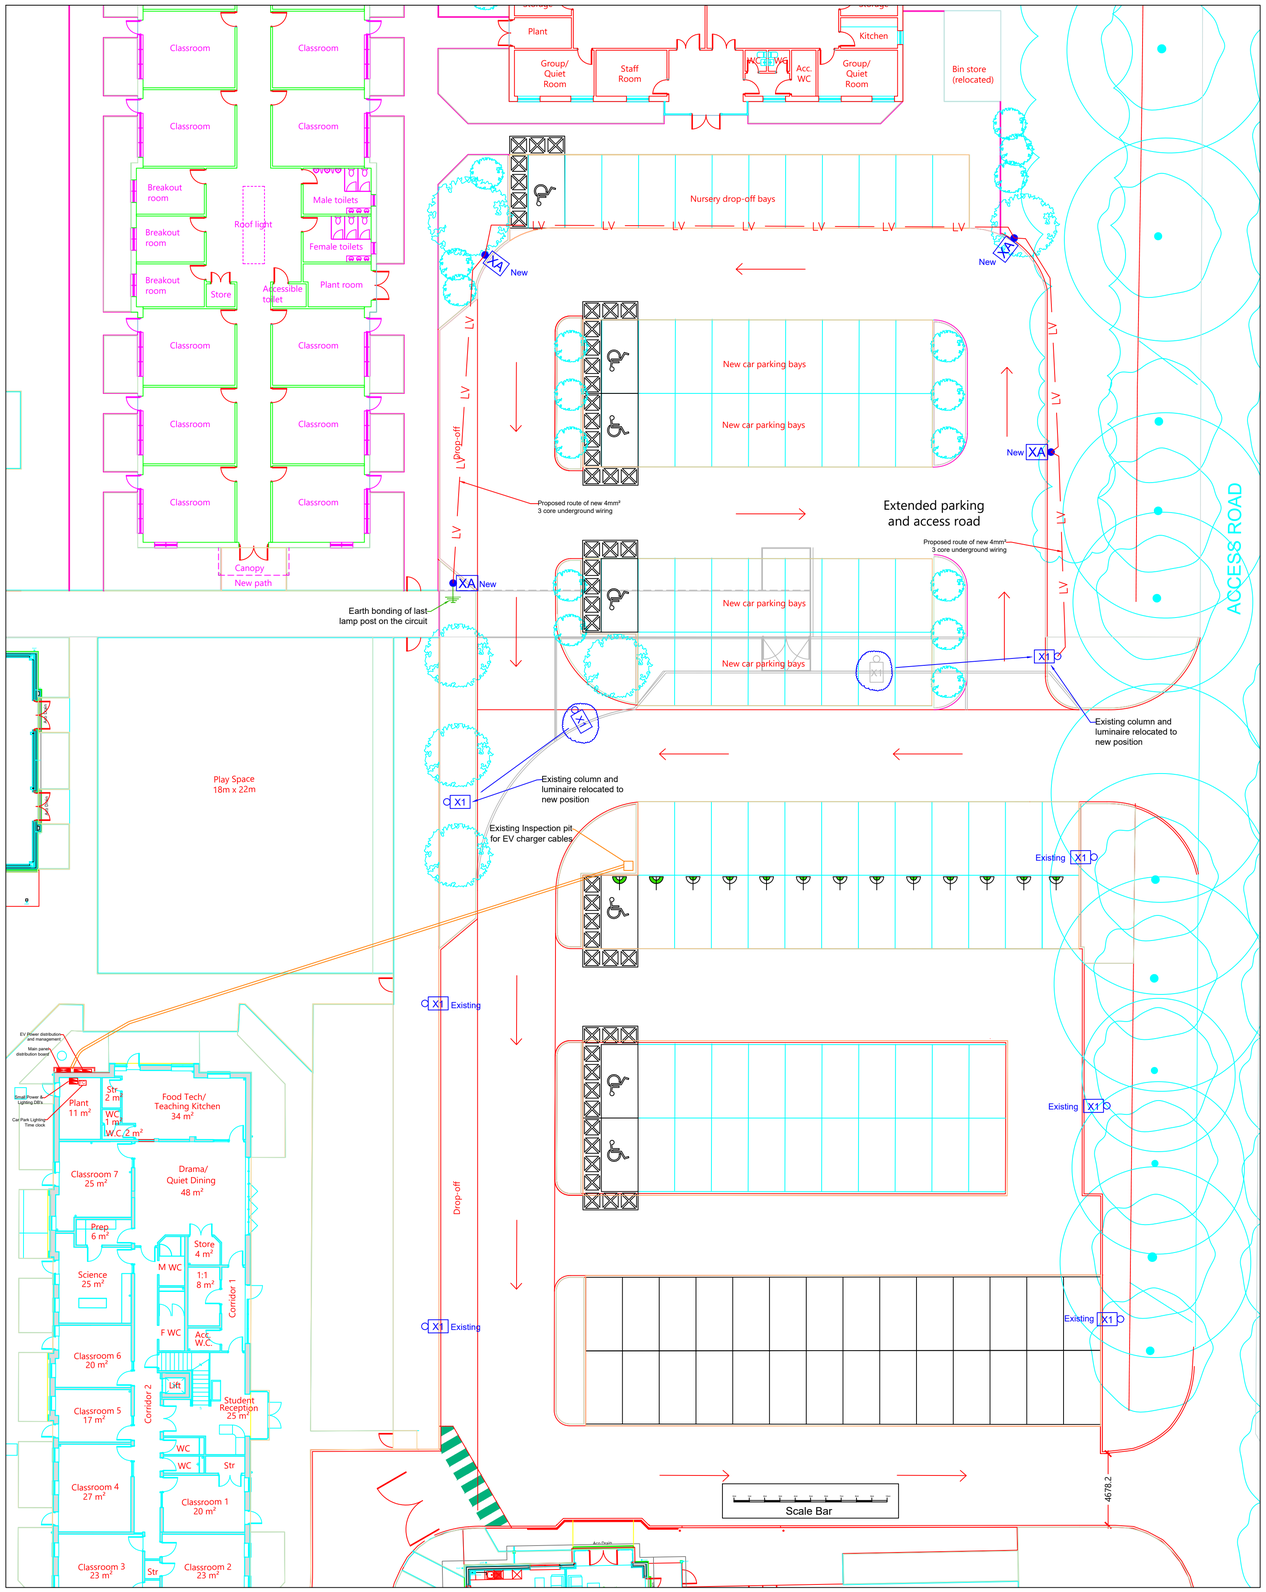

XA — Whitecroft Lighting Mistral Small MISH32KA 35W 8175 Lumens 2700K LED post top luminaire, mounted on a 4mtr column.

X1 — Existing lighting column relocated.

Earth stake point for end of circuit lamp post



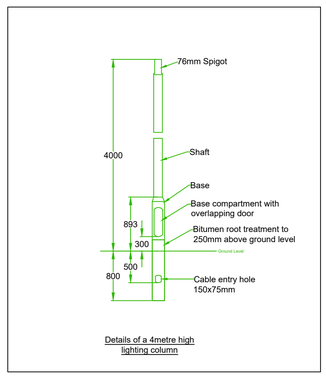

Details of a 4metre high lighting column

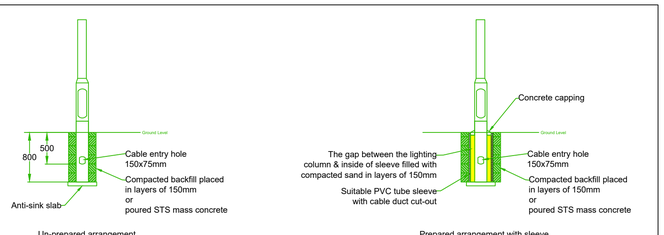

Details of a 4metre high lighting column - Installation options

Rev	Description	Date
T4	Scale Bar corrected	24.11.26
T3	Scale Bar Added	05.11.26
T2	Adjusted existing column position	15.10.26
T1	Issued for tender	29.05.26

Client

Treehouse Educare

N SMITH

Project

New Barn School

Phase 3 Car Park Extension

Title

Electrical services

Car Park Lighting

Tender

Scale		
1:200 @ A1		
Drawn BWL	Checked RJ	Date May 26
Job No J5914	Drg No E501	Rev T4