


STREET SCENE D-D



STREET SCENE E-E

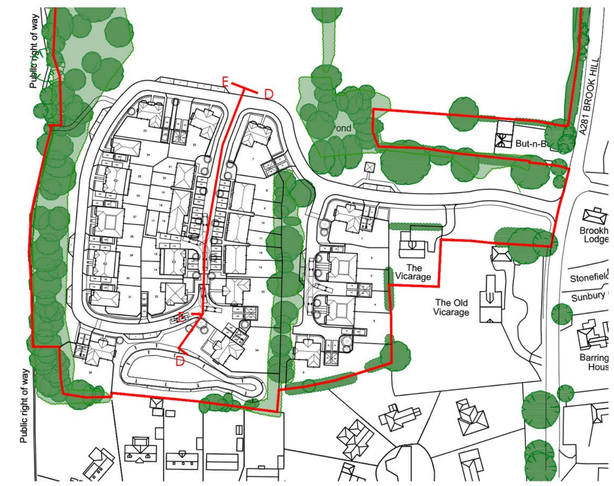

KEY PLAN SCALE 1:1500

0 m 50 m 100 m 200 m

SCALE

N

0 m 5 m 10 m 20 m 30 m 40 m 50 m

SCALE

BRUCKLAND DEVELOPMENTS

Client: Brucklands Developments	Drawing Title: Street Scenes					Omega Architects	Project No'	Class	Dwg No'	Status	Rev
Project: Land at Brook Hill, Near Cowfold, West Sussex, RH13 8AH	Scale: 1:200 @ A1	Revision	Drawn	Check:	Date	The Front Barn, 124 Manor Road North, Thames Ditton, KT7 0BH T: 01372 470 313 W: www.omega-architects.co.uk	3461	C	1011	PL	A
		A	AC	TJ	29.10.26						
		-	--	--	--.--.--						
		-	--	--	--.--.--						

CLASS: C - COLOURED, A - BLACK & WHITE
STATUS: SK - SKETCH, PR - PRELIMINARY, PL - PLANNING, WD - WORKING (BRAMING)

PREPARED BY OMEGA ARCHITECTS. The contents of this document must not be copied or reproduced in whole or in part without the written consent of Omega Architects Limited. Desk Top Publishing and Graphic Design by Omega Architects. REGISTERED COMPANY DETAILS: Omega Architects Limited, UK registered Company Number 2972784. Registered Address: Assets, 46 High Street, Esher, Surrey, KT10 9QY.