PLOT 1
4BH3+



FRONT ELEVATION - A Scale 1:50


0 m 1 m 2 m 3 m

Scale 1:50

PLOT No	UNIT TYPE	AREA m²	AREA ft²	TENURE
1	4BH3+	230.4	2480	PRIVATE


4BH3+

NSS CHECK					
4 BED **8** PERSON **2** STOREY	DOUBLE BEDROOMS OVER 11.5m² & 2.75m WIDE (2.55m EVERY OTHER ONE)	✓	TOTAL GIA OVER 124m²	✓
	SINGLE BEDROOMS OVER 7.5m² & 2.15m WIDE	n/a	STORAGE OVER 3m²	✓

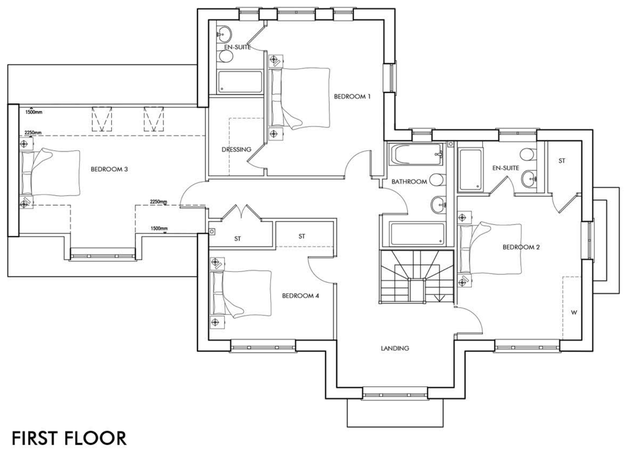

FIRST FLOOR


PLOT 1
4BH3+

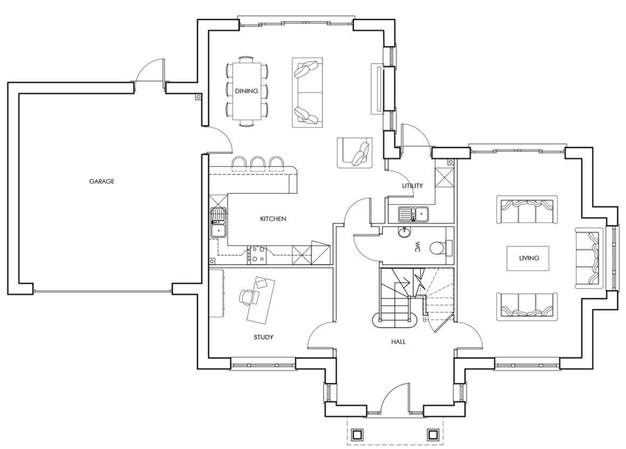

GROUND FLOOR

0 m 1 m 2 m 3 m 4 m 5 m

Scale 1:100

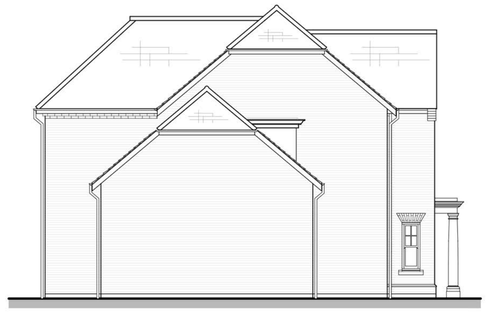


SIDE ELEVATION - D



REAR ELEVATION - C



SIDE ELEVATION - B

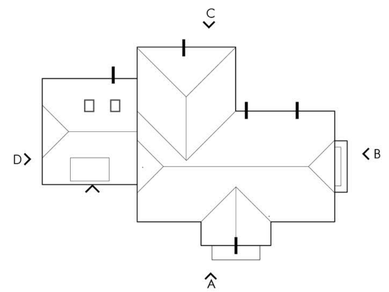

ROOF PLAN - SCALE 1:200

0 m 10 m

Scale 1:200

BRUCKLAND DEVELOPMENTS

Omega Architects
The Front Barn, 124 Manor Road North, Thames Ditton, KT7 0BH
T: 01372 470 313 W: www.omega-architects.co.uk

Client:
Bucklands Developments

Project:
Land at Brook Hill, Near Cowfold, West Sussex, RH13 8AH

Drawing Title:
PLOT 1 4BH3+

Scale:	Revision	Drawn	Check	Date
1:100 @ A1 except when stated	A	AC	TJ	13.11.26

Project No²	Class	Dwg No²	Status	Rev
3461	C	3000	PL	A

CLASS: C - COLOURED, A - BLACK & WHITE
STATUS: SK - SKETCH, PR - PRELIMINARY, PL - PLANNING, WD - WORKING DRAWING

PREPARED BY OMEGA ARCHITECTS: The contents of this document must not be copied or reproduced in whole or in part without the written consent of Omega Architects Limited. Desk Top Publishing and Graphic Design by Omega Architects.
REGISTERED COMPANY DETAILS: Omega Architects Limited, UK registered Company Number: 3972756. Registered Address: Arcadia, 68 High Street, Esher