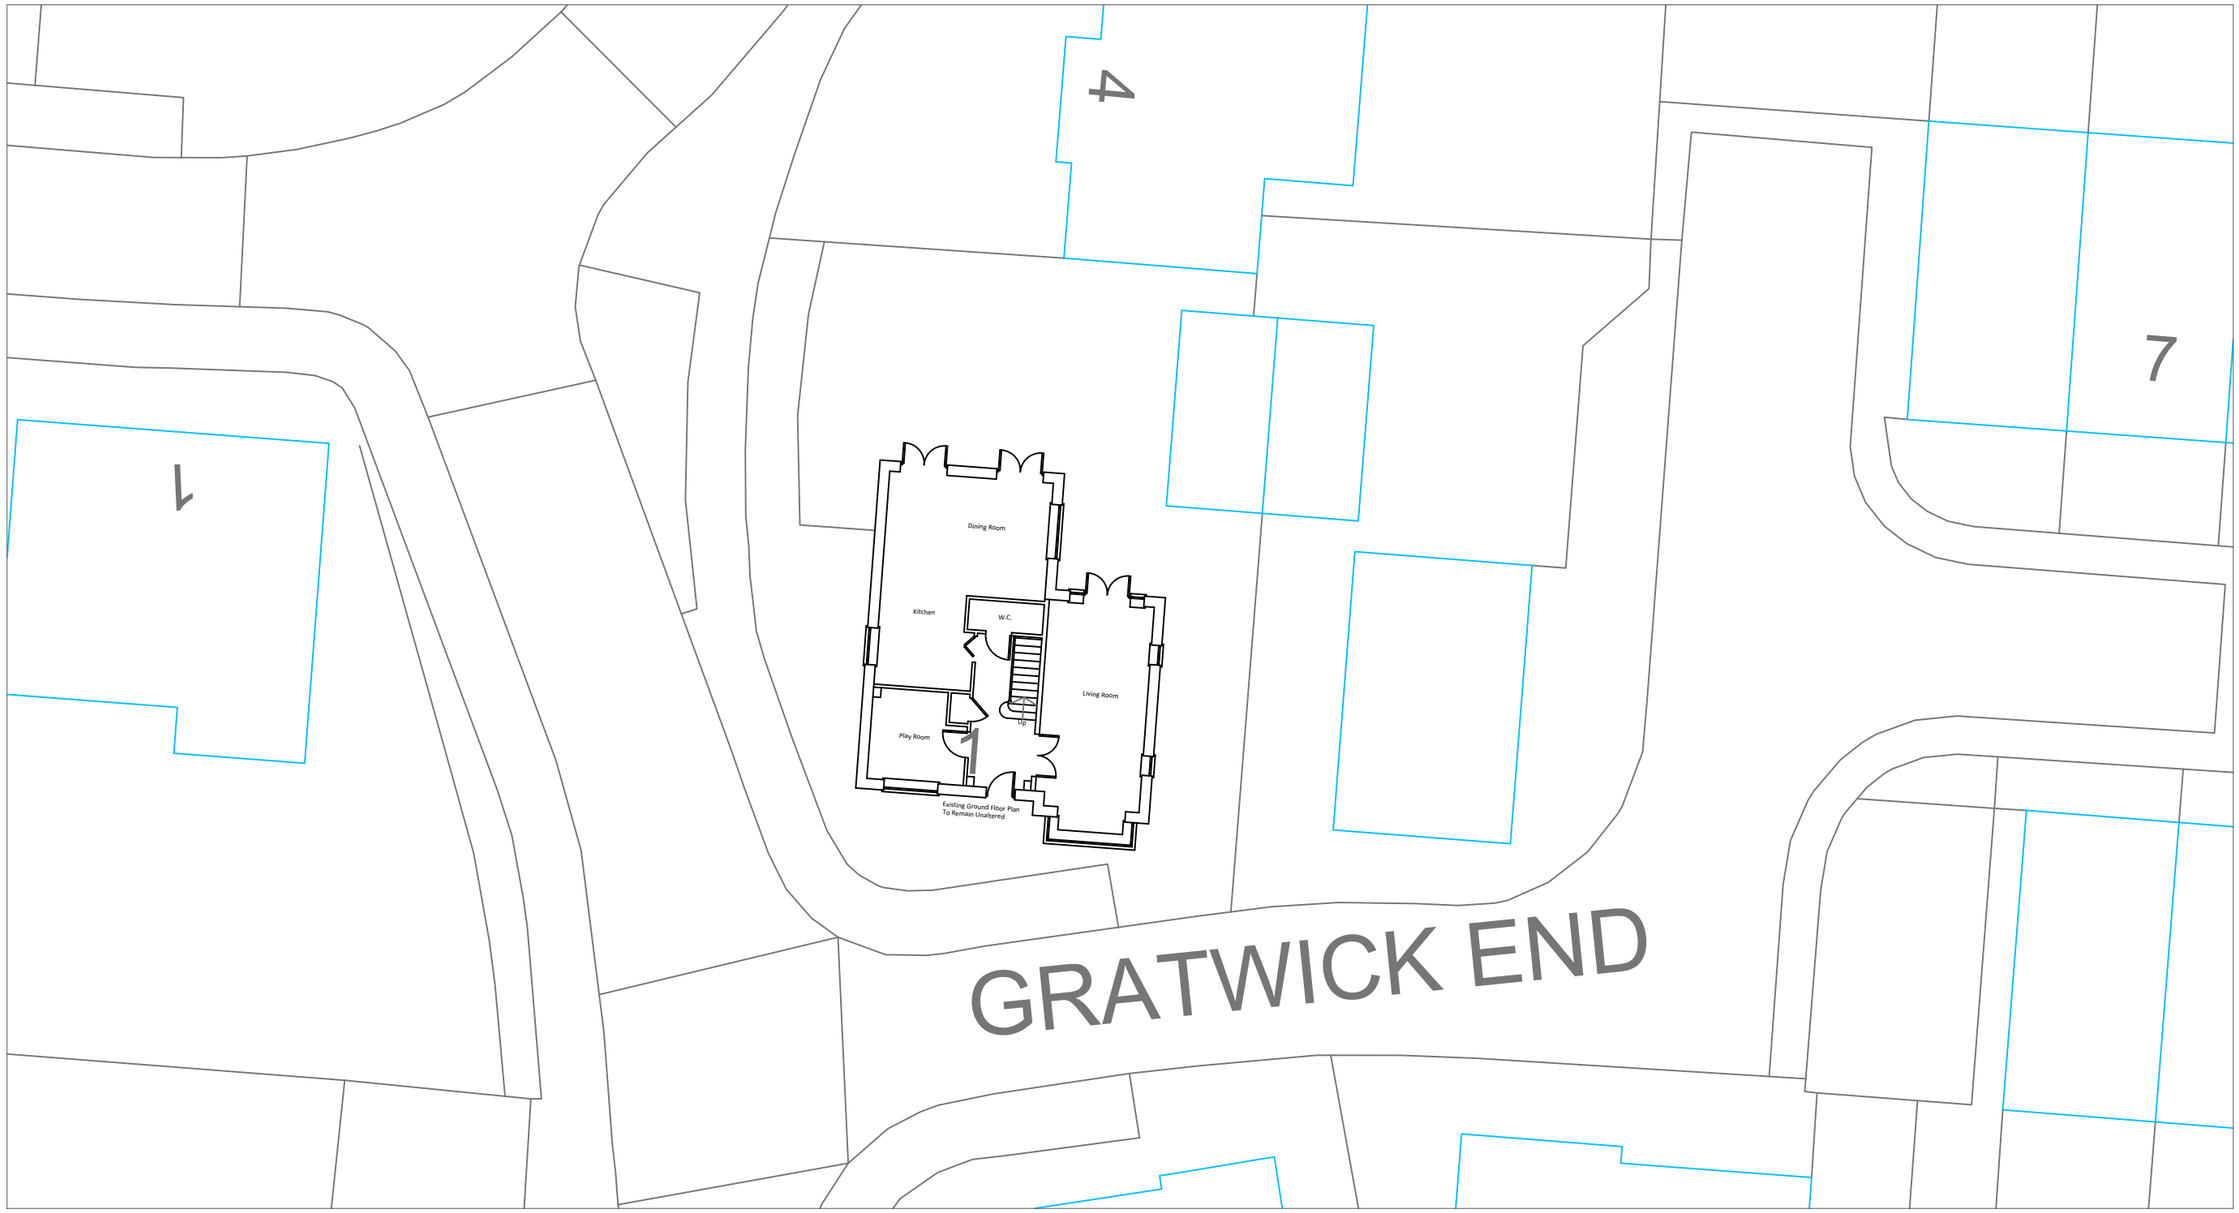


Scale in metres 1:200

1 2 3 4 5 10 15 20

COMMERCIAL DRAWING SERVICE LTD

Mount View
Tattenham Crescent
Epsom
KT18 5NU

T 07402981208
E jack@commercialdrawing.com
W www.commercialdrawing.com

Drawing Title

Existing Block Plan - To Remain Unaltered

Project

1 Gratwick End
Broadbridge Heath
Horsham
RH12 3XF

Client

Mr & Mrs Smith

Scale @ A3	Issue Date	Drawn By
1:200	20/12/2023	JT
Job No.	**Drawing No.**	**Revision**
GWE/2023	007	

Notes

Contractors should not scale or use the dimensions shown on this drawing. Any dimensions should be verified from the contractors own measurements taken on site before any the manufacture or installation of any materials.

This drawing is the property of CDS Ltd. it should not be copied or issued without their consent.