


RIGHT SIDE ELEVATION as PROPOSED

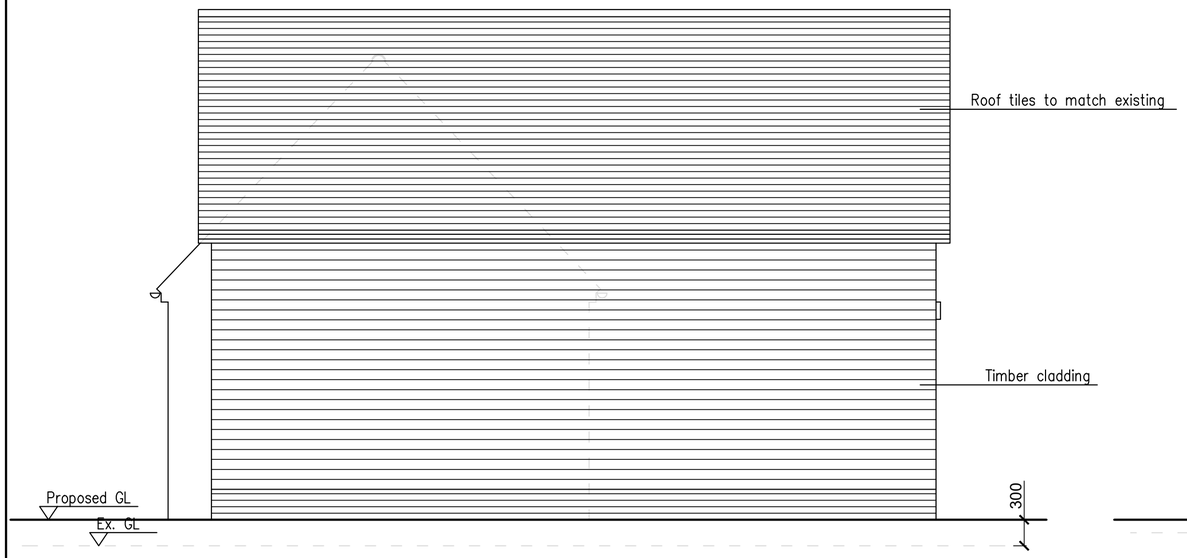


FRONT ELEVATION as PROPOSED

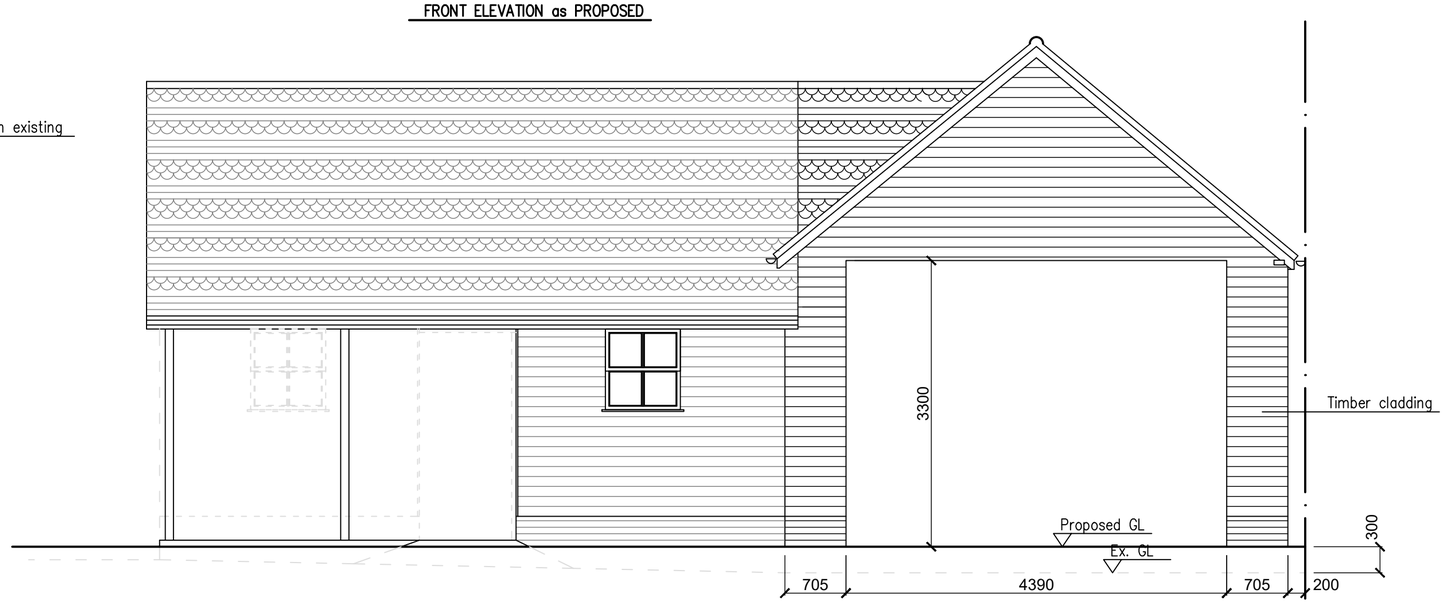


LEFT SIDE ELEVATION as PROPOSED

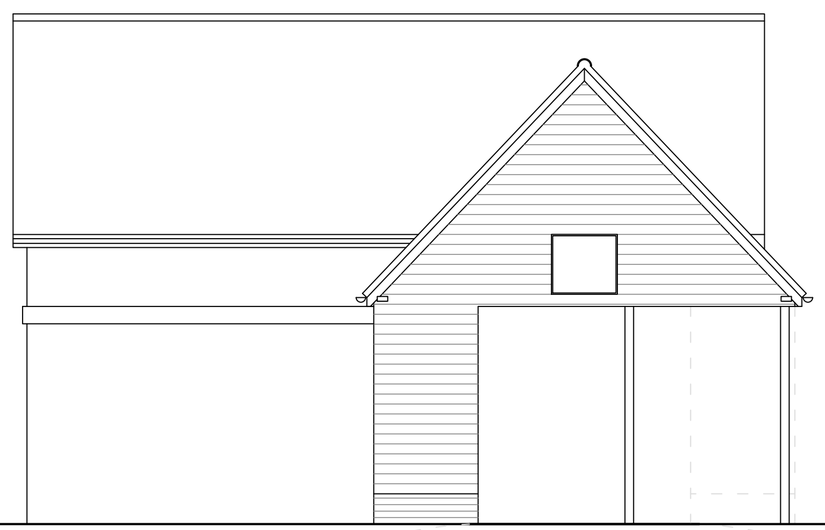

REAR ELEVATION as PROPOSED

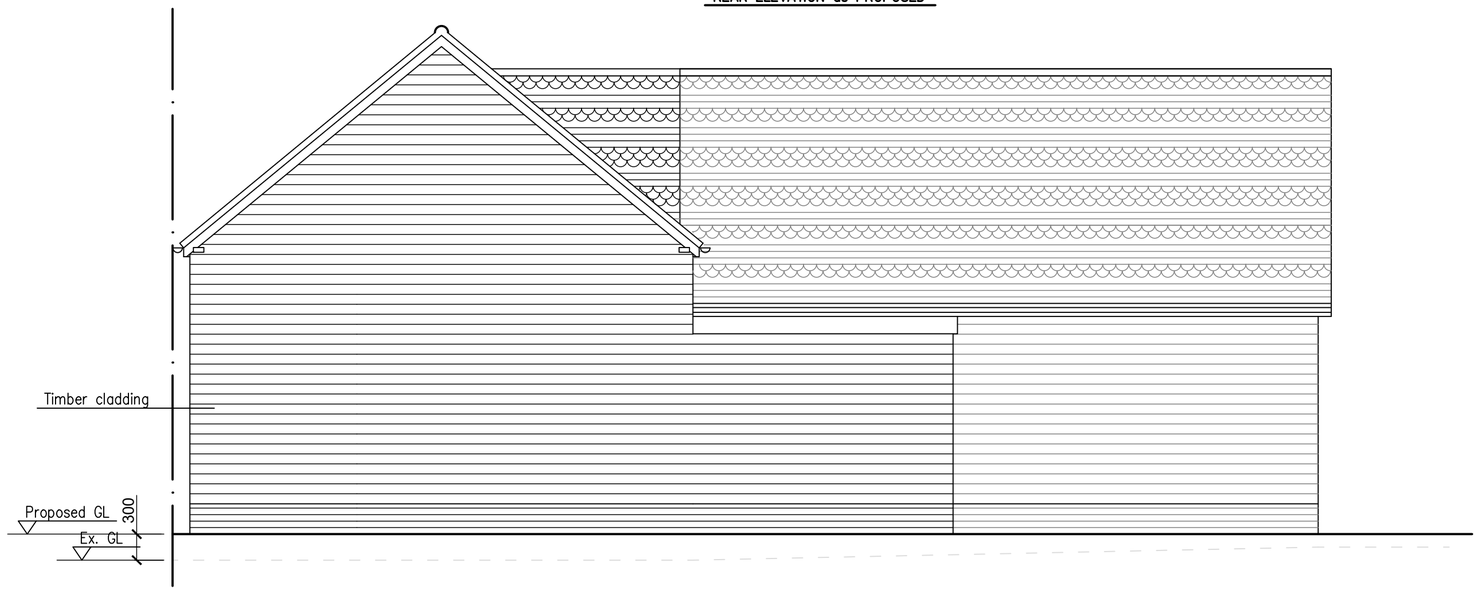

Scale bar

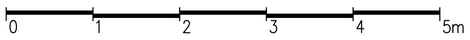

Dariusz Szul 162A High Road London NW10 2PB e-mail: dariuszul73@gmail.com

Proposals	Client		Address
New Garage next to Existing Workshop			Mill Cottage, RH12 3NA
Title	**Dwg no.**	**Rev.**	**Scale** / **Date**
Elevations as Proposed	0645-06	B	1:50@A2 / March 2024