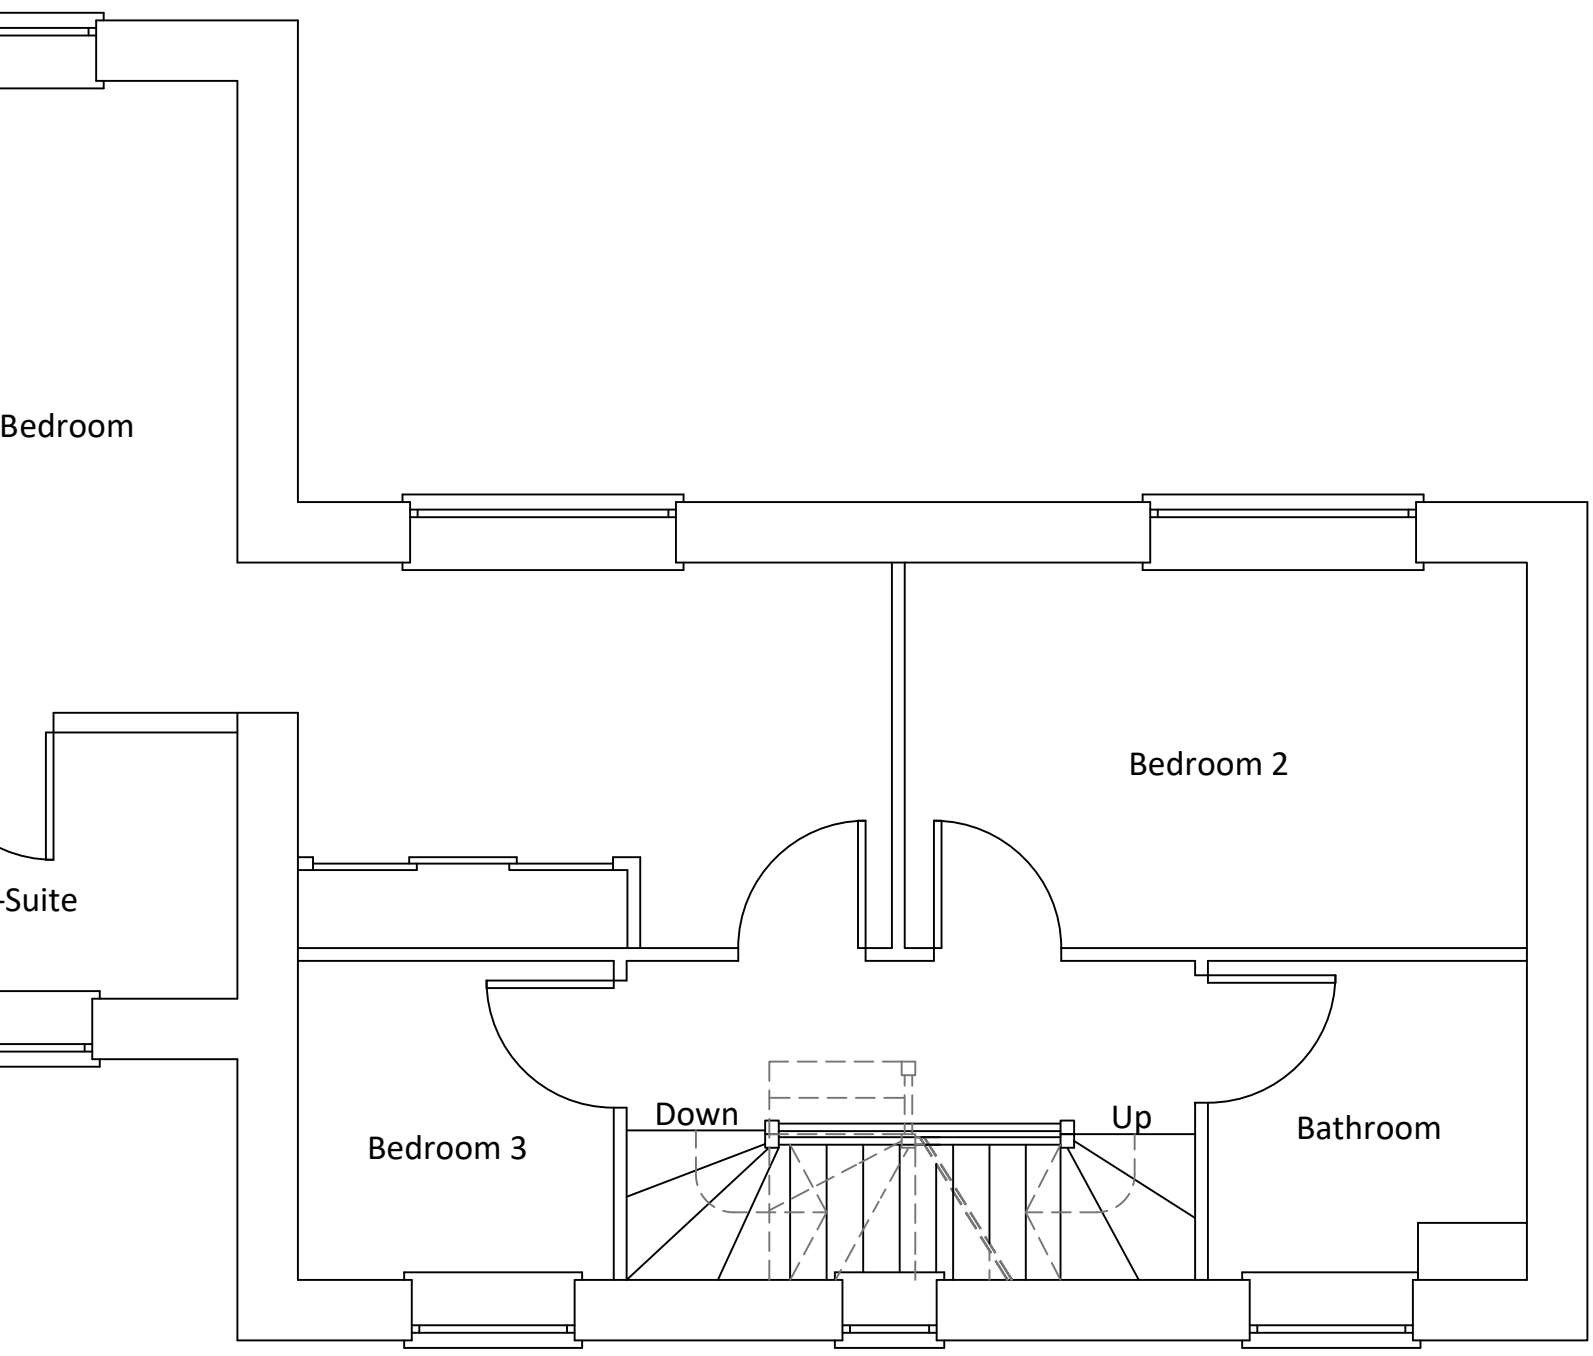


Proposed First Floor Plan

Scale in metres 1:50

1 2 3 4 5

Project 12 Cheesmur Way Broadbridge Heath RH12 3UY	**Client** Mr & Mrs Hizli	
Scale @ A3 1:50	**Issue Date** 19/12/2024	**Drawn By** JT
Job No. CMW12/2024	**Drawing No.** 004	**Revision**

Notes

Contractors should not scale or use the dimensions shown on this drawing. Any dimensions should be verified from the contractors own measurements taken on site before any the manufacture or installation of any materials.

This drawing is the property of CDS Ltd. it should not be copied or issued without their consent.