


Location Plan

Site Address: St Andrews Farm, Andrews Hill, Billingshurst, RH14 9JS

Date Produced: 03-Dec-2025

Scale: 1:2500 @A4

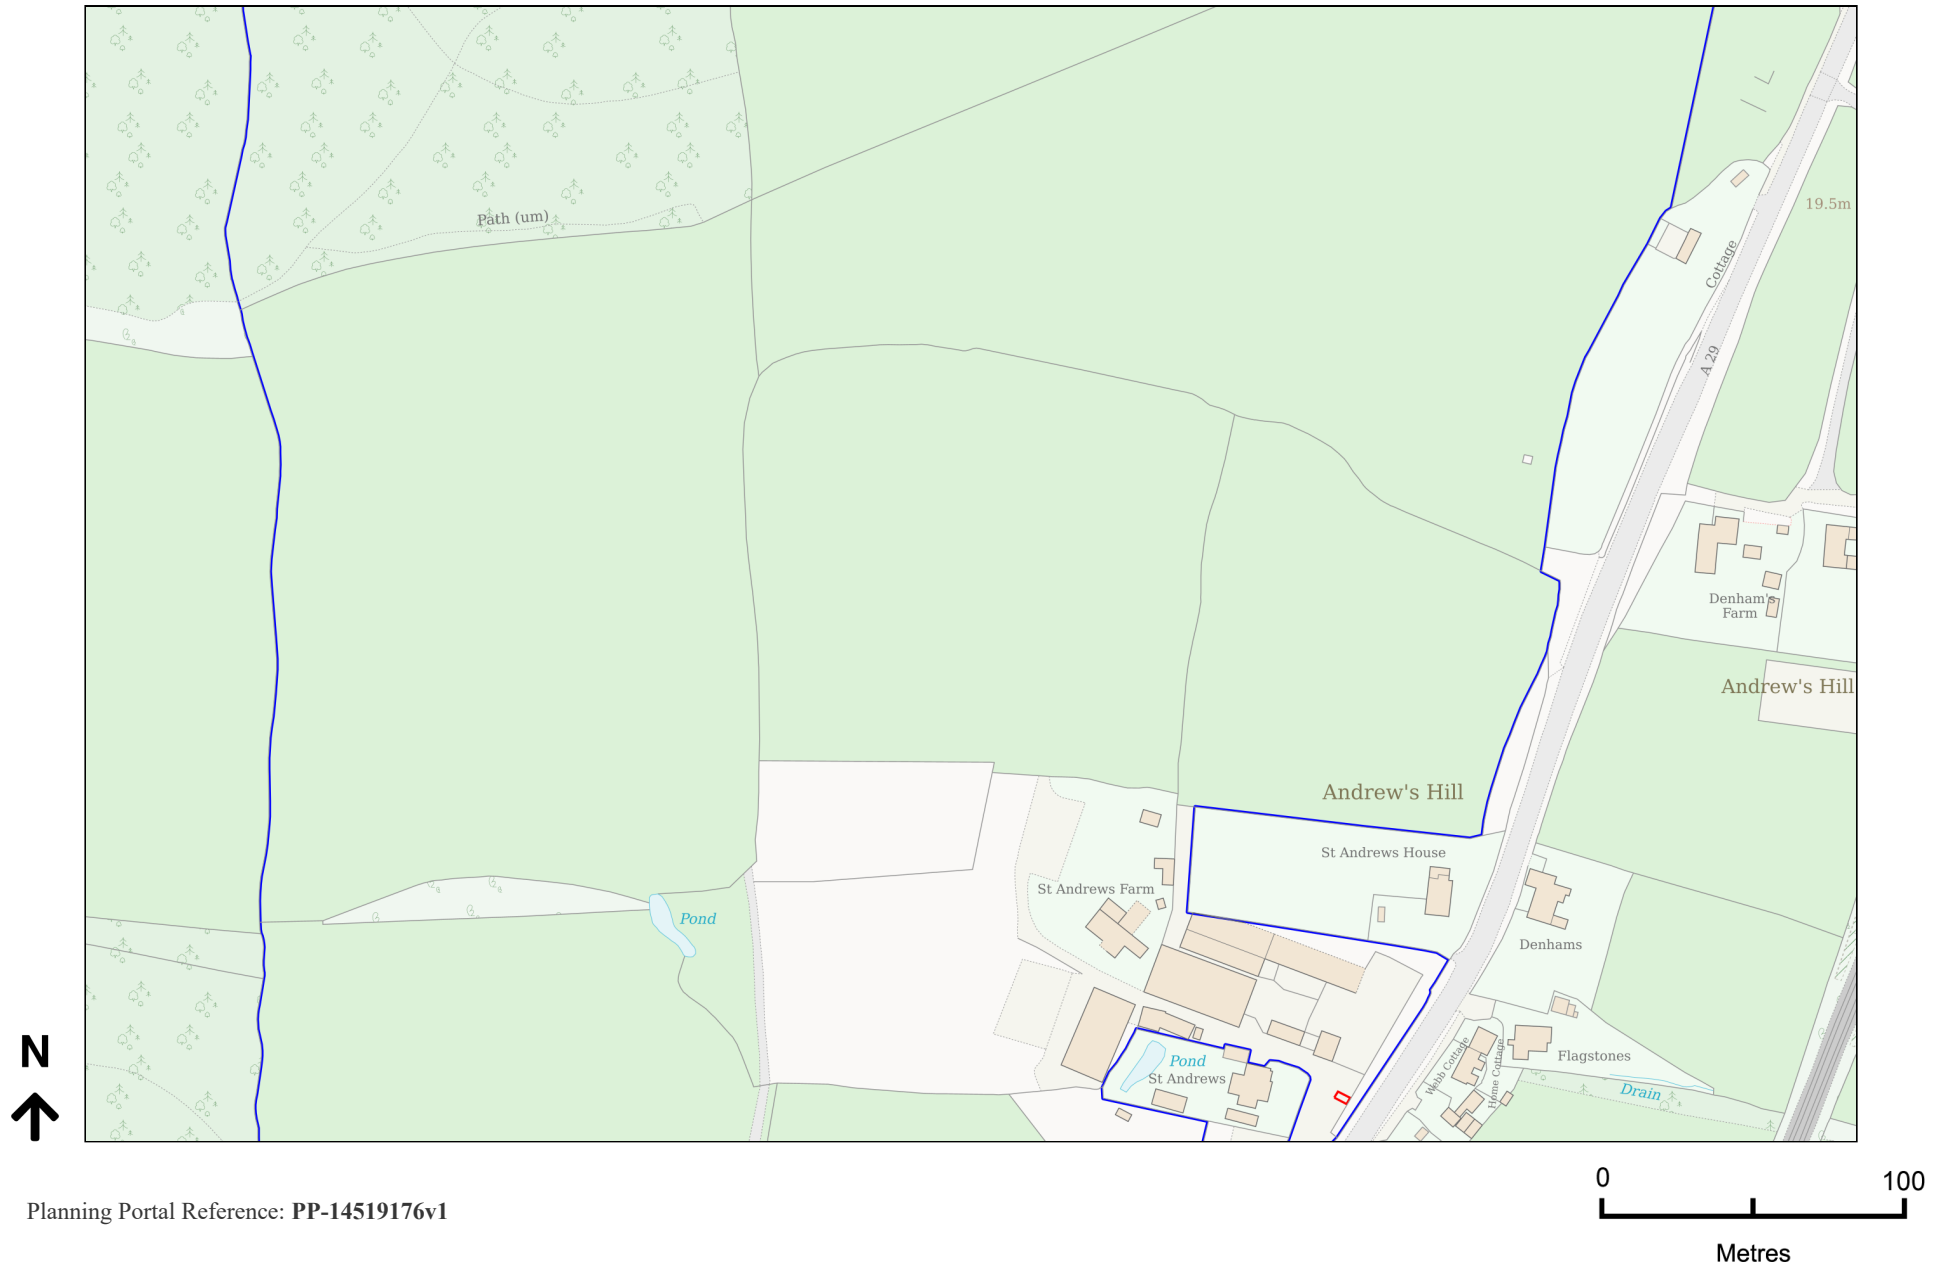

Planning Portal Reference: PP-14519176v1