




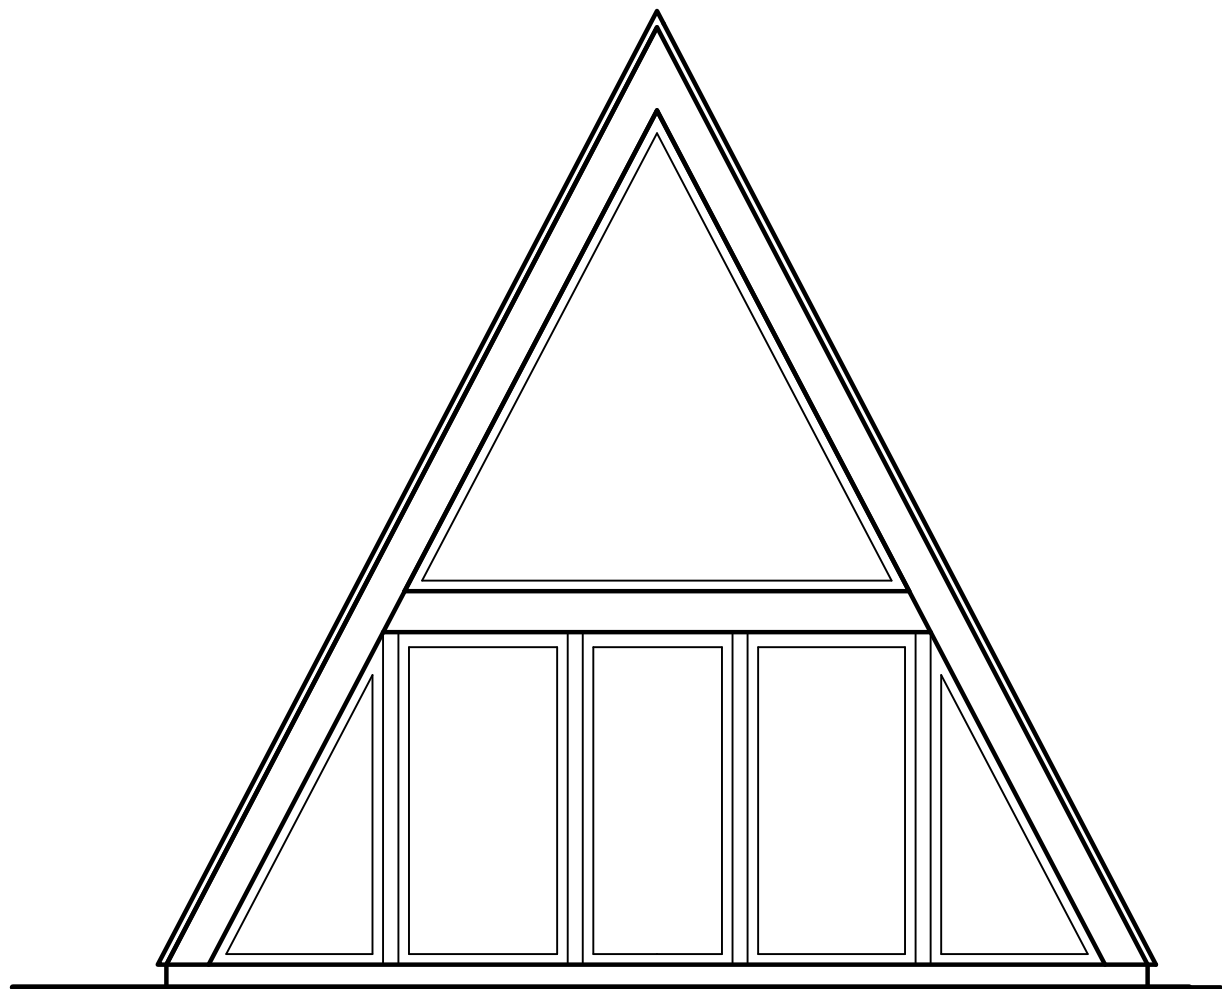



WEST ELEVATION
1:50

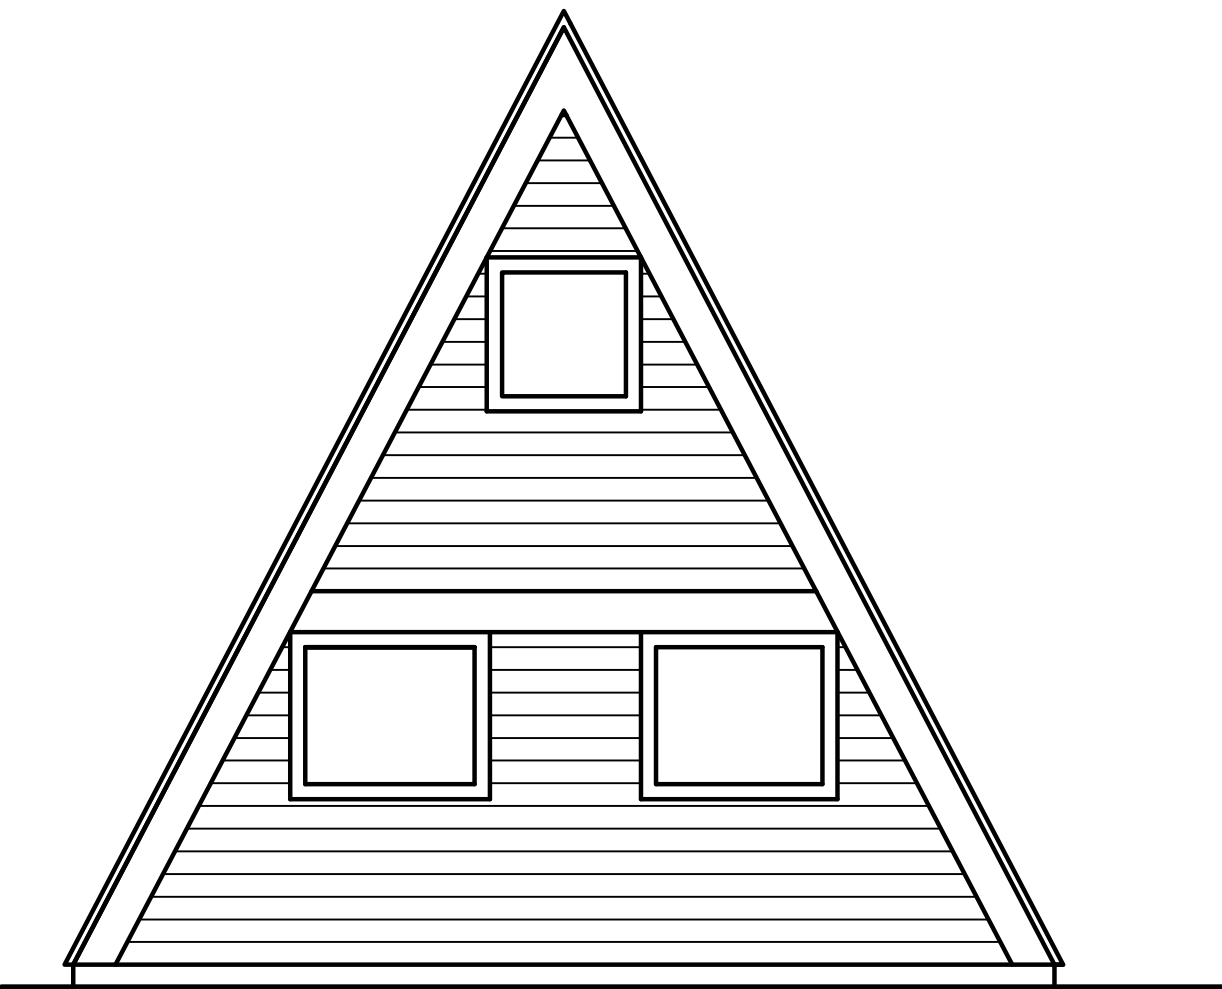


EAST ELEVATION
1:50

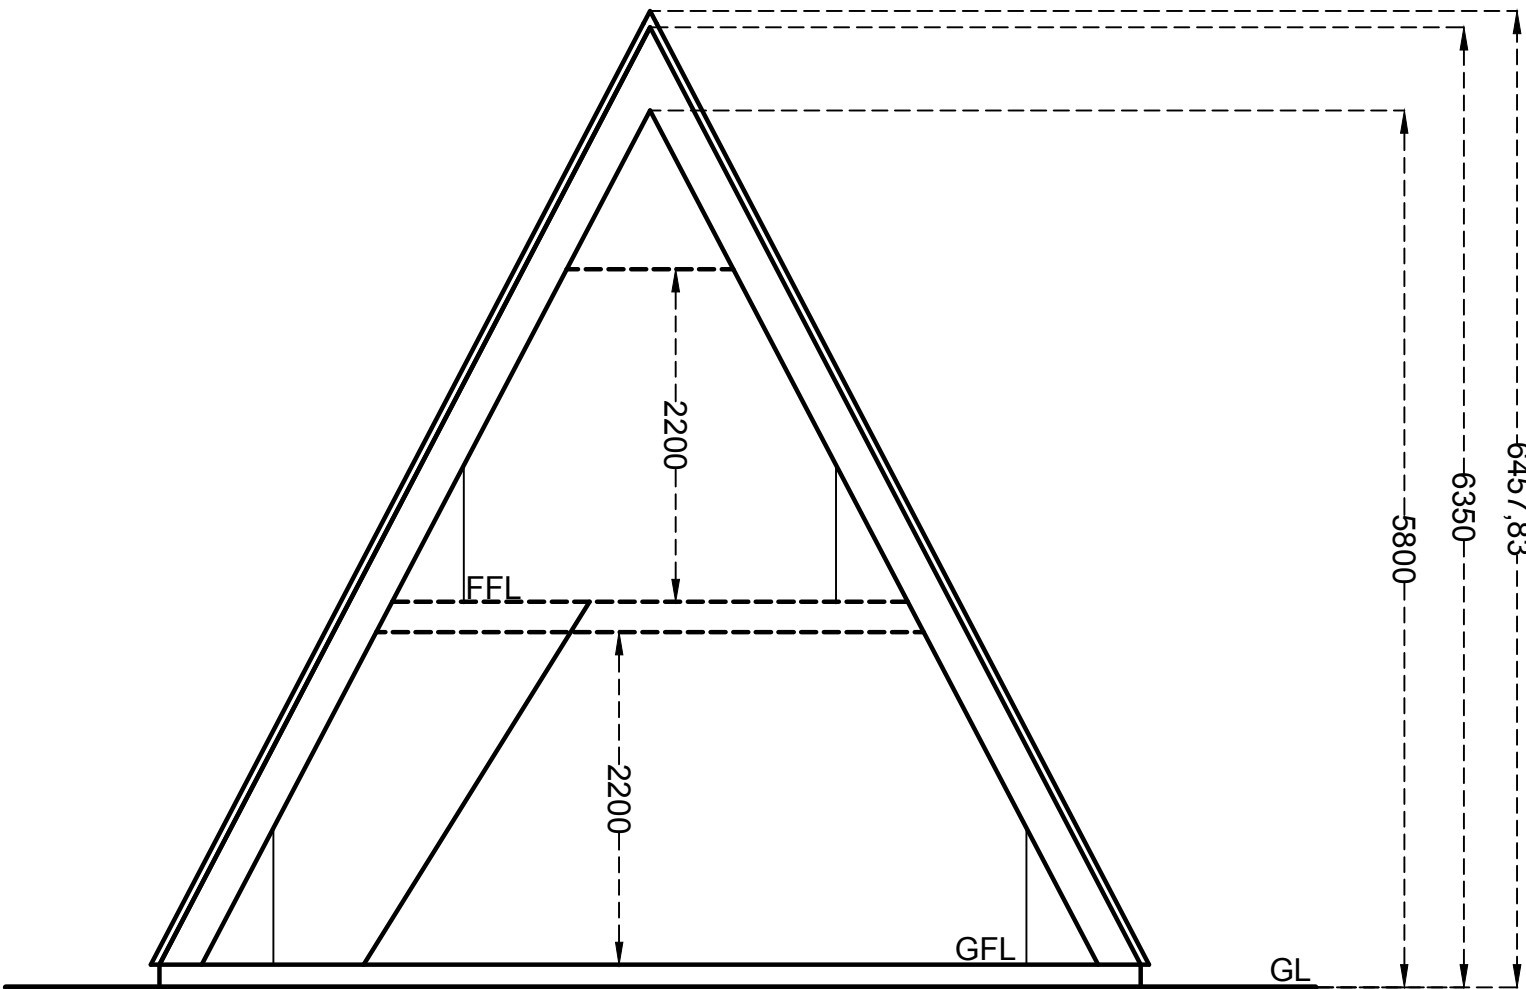


SECTION
1:50

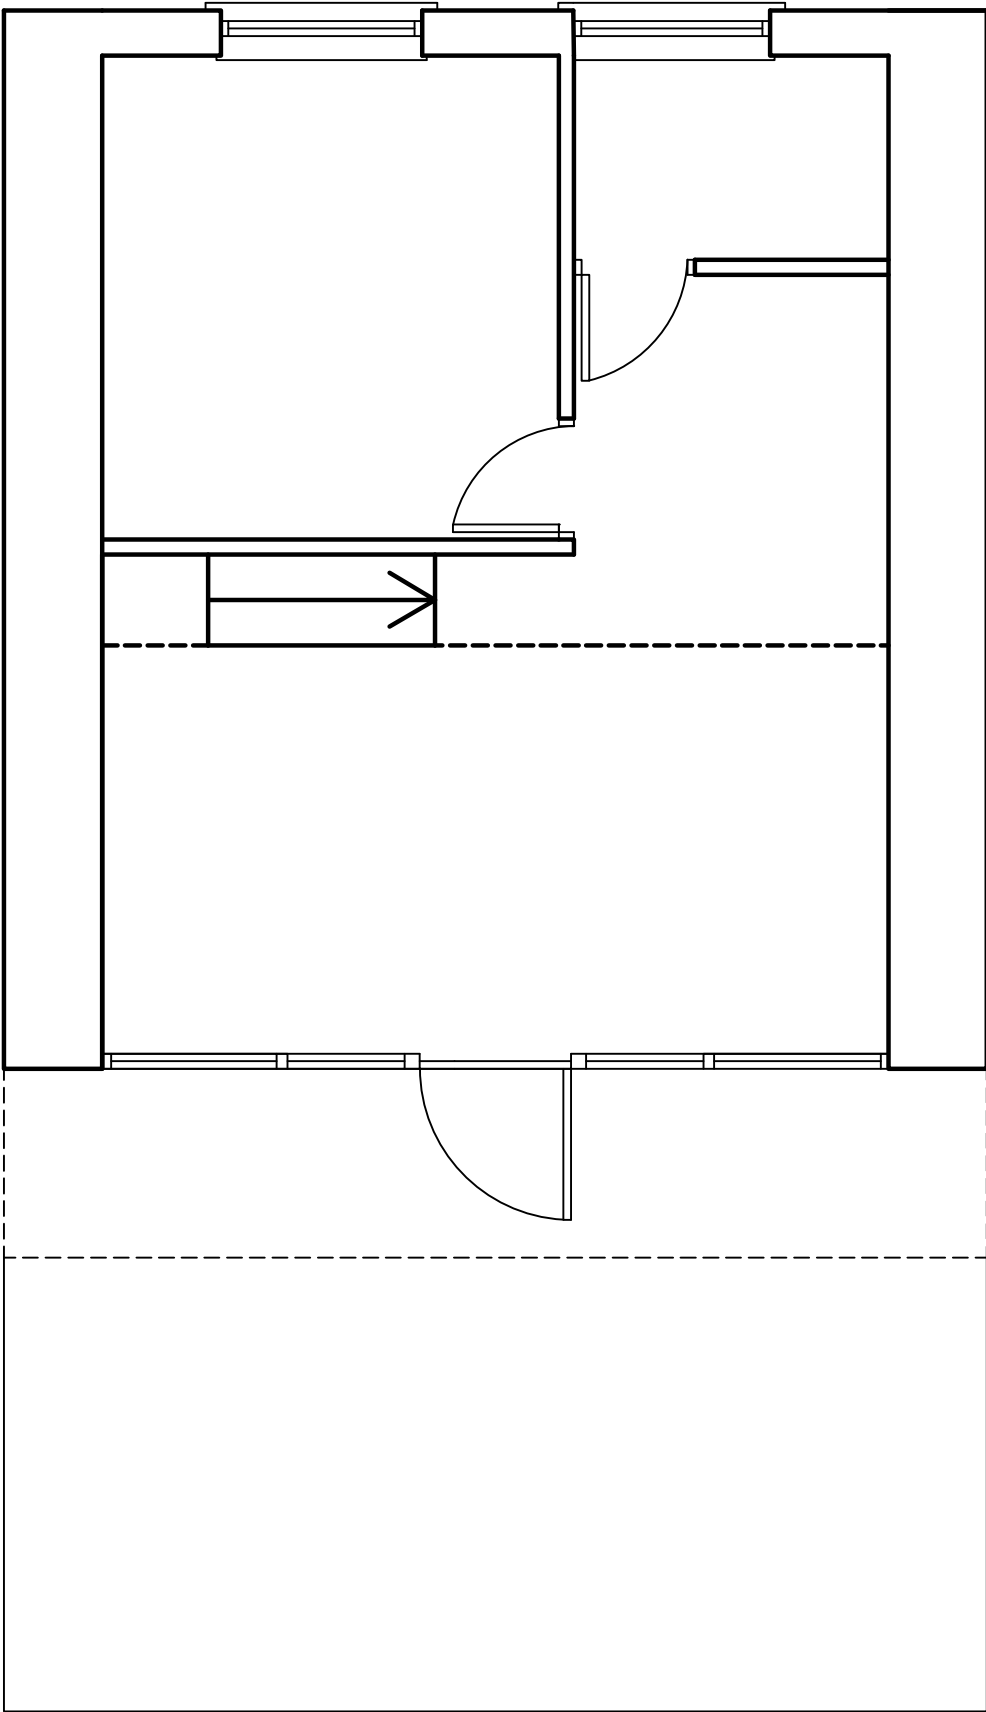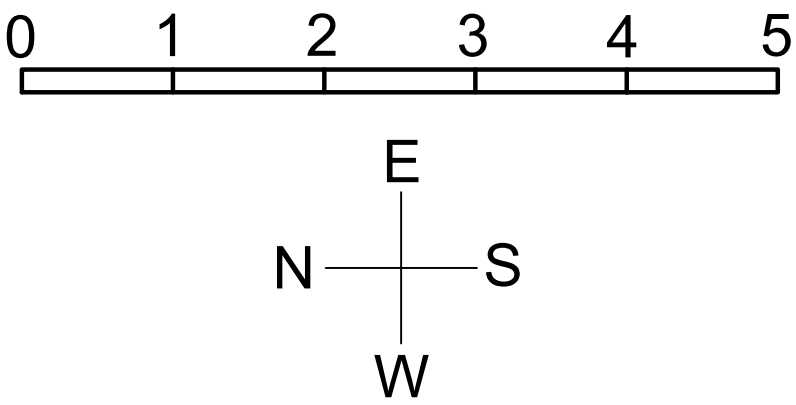


GROUND FLOOR PLAN
1:50

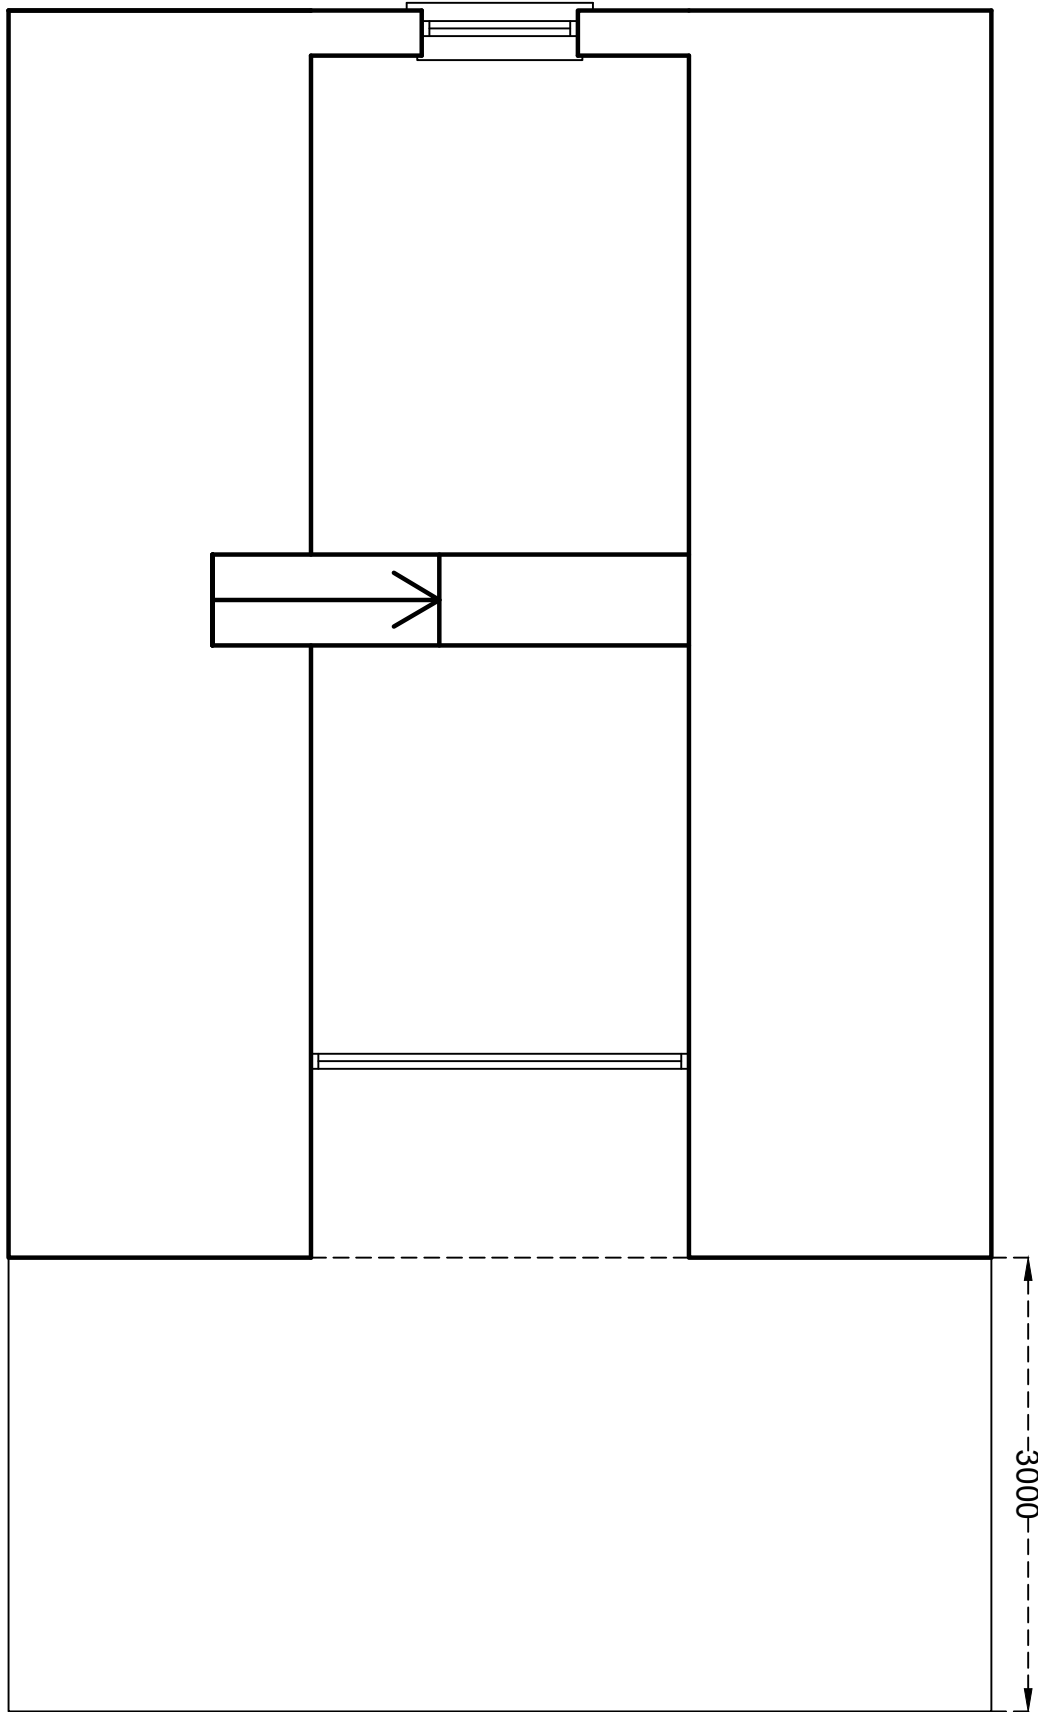


FIRST FLOOR PLAN
1:50

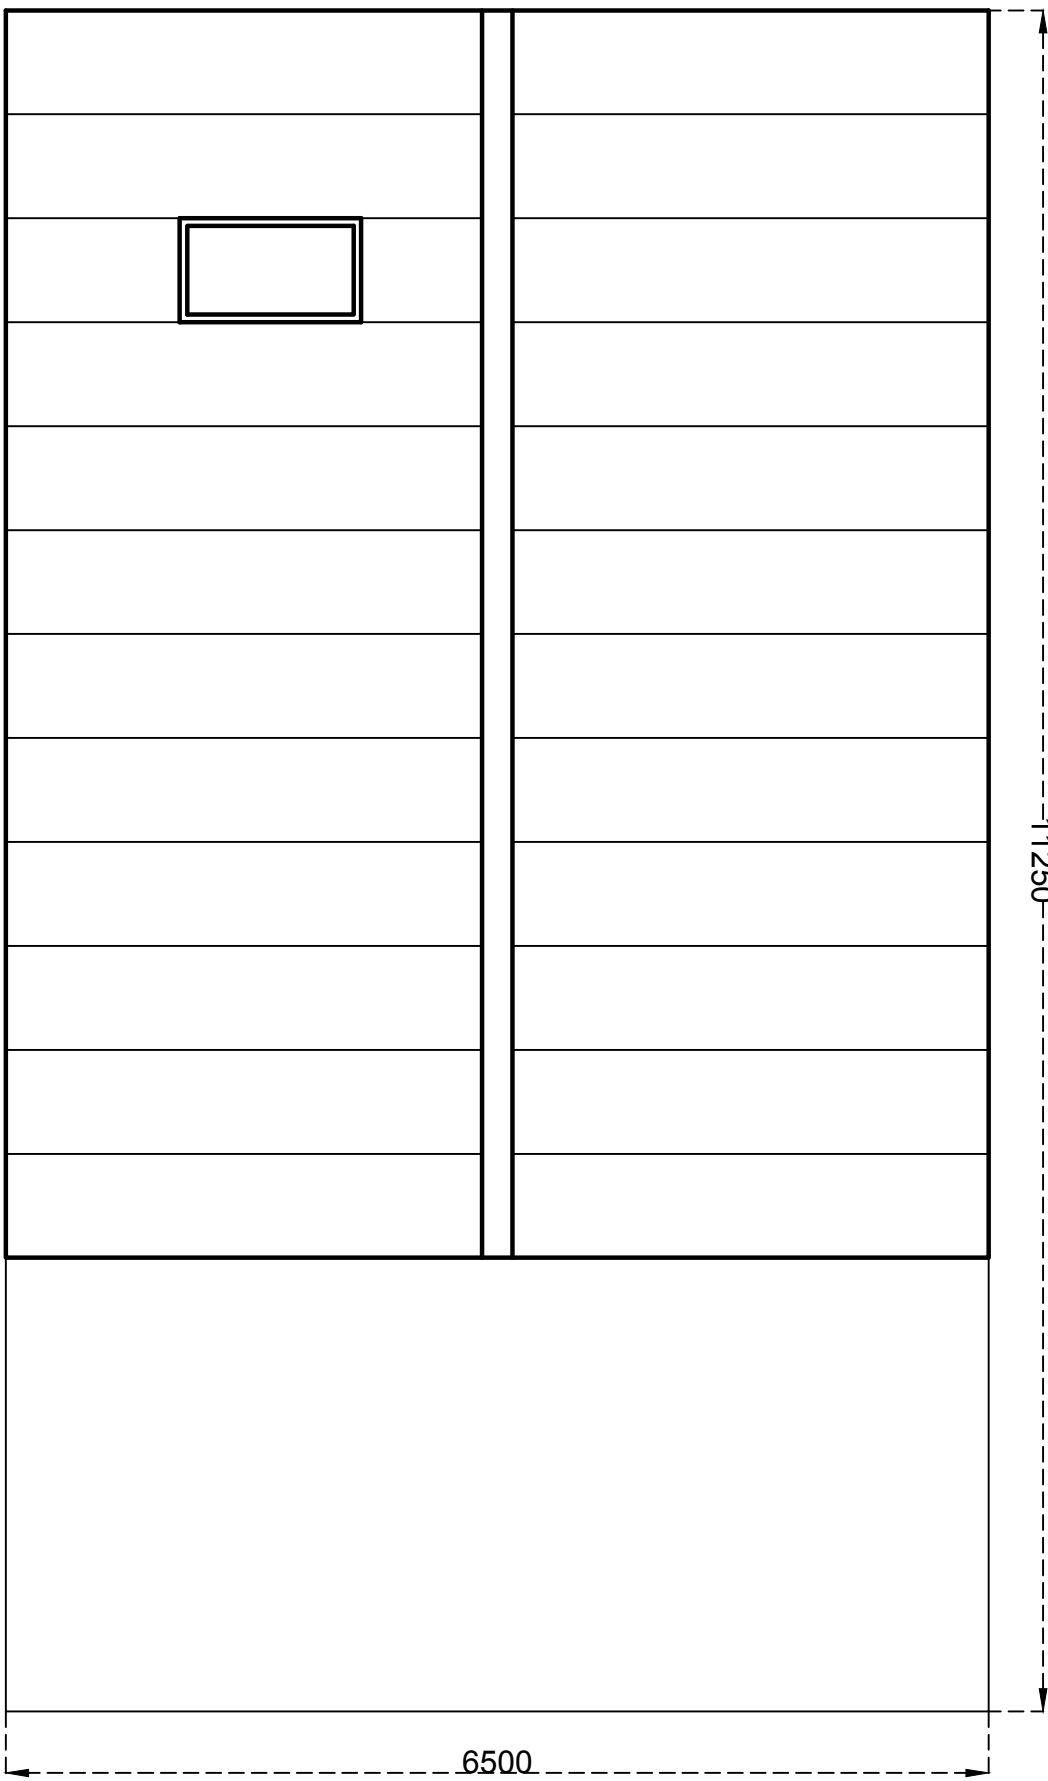

ROOF PLAN
1:50

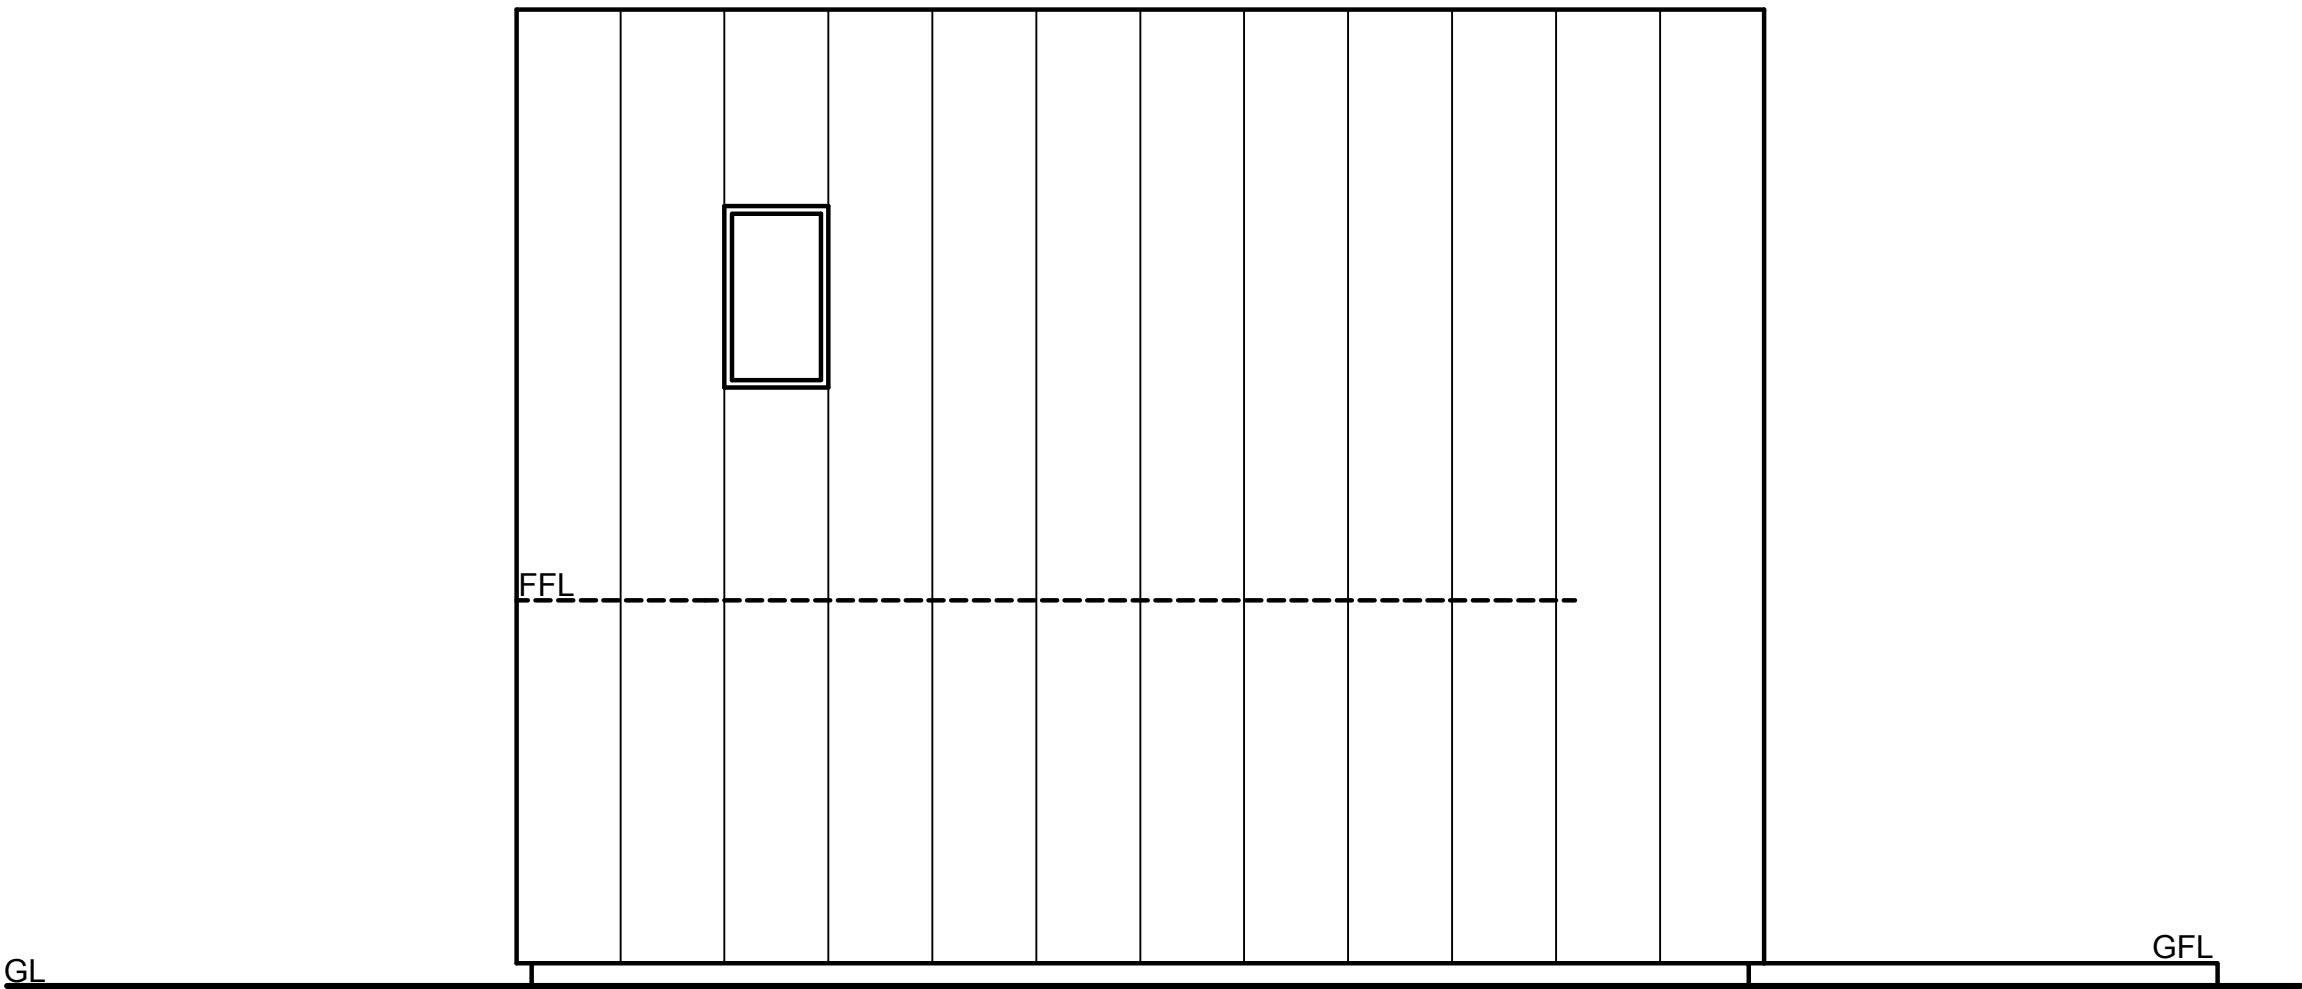

NORTH ELEVATION
1:50

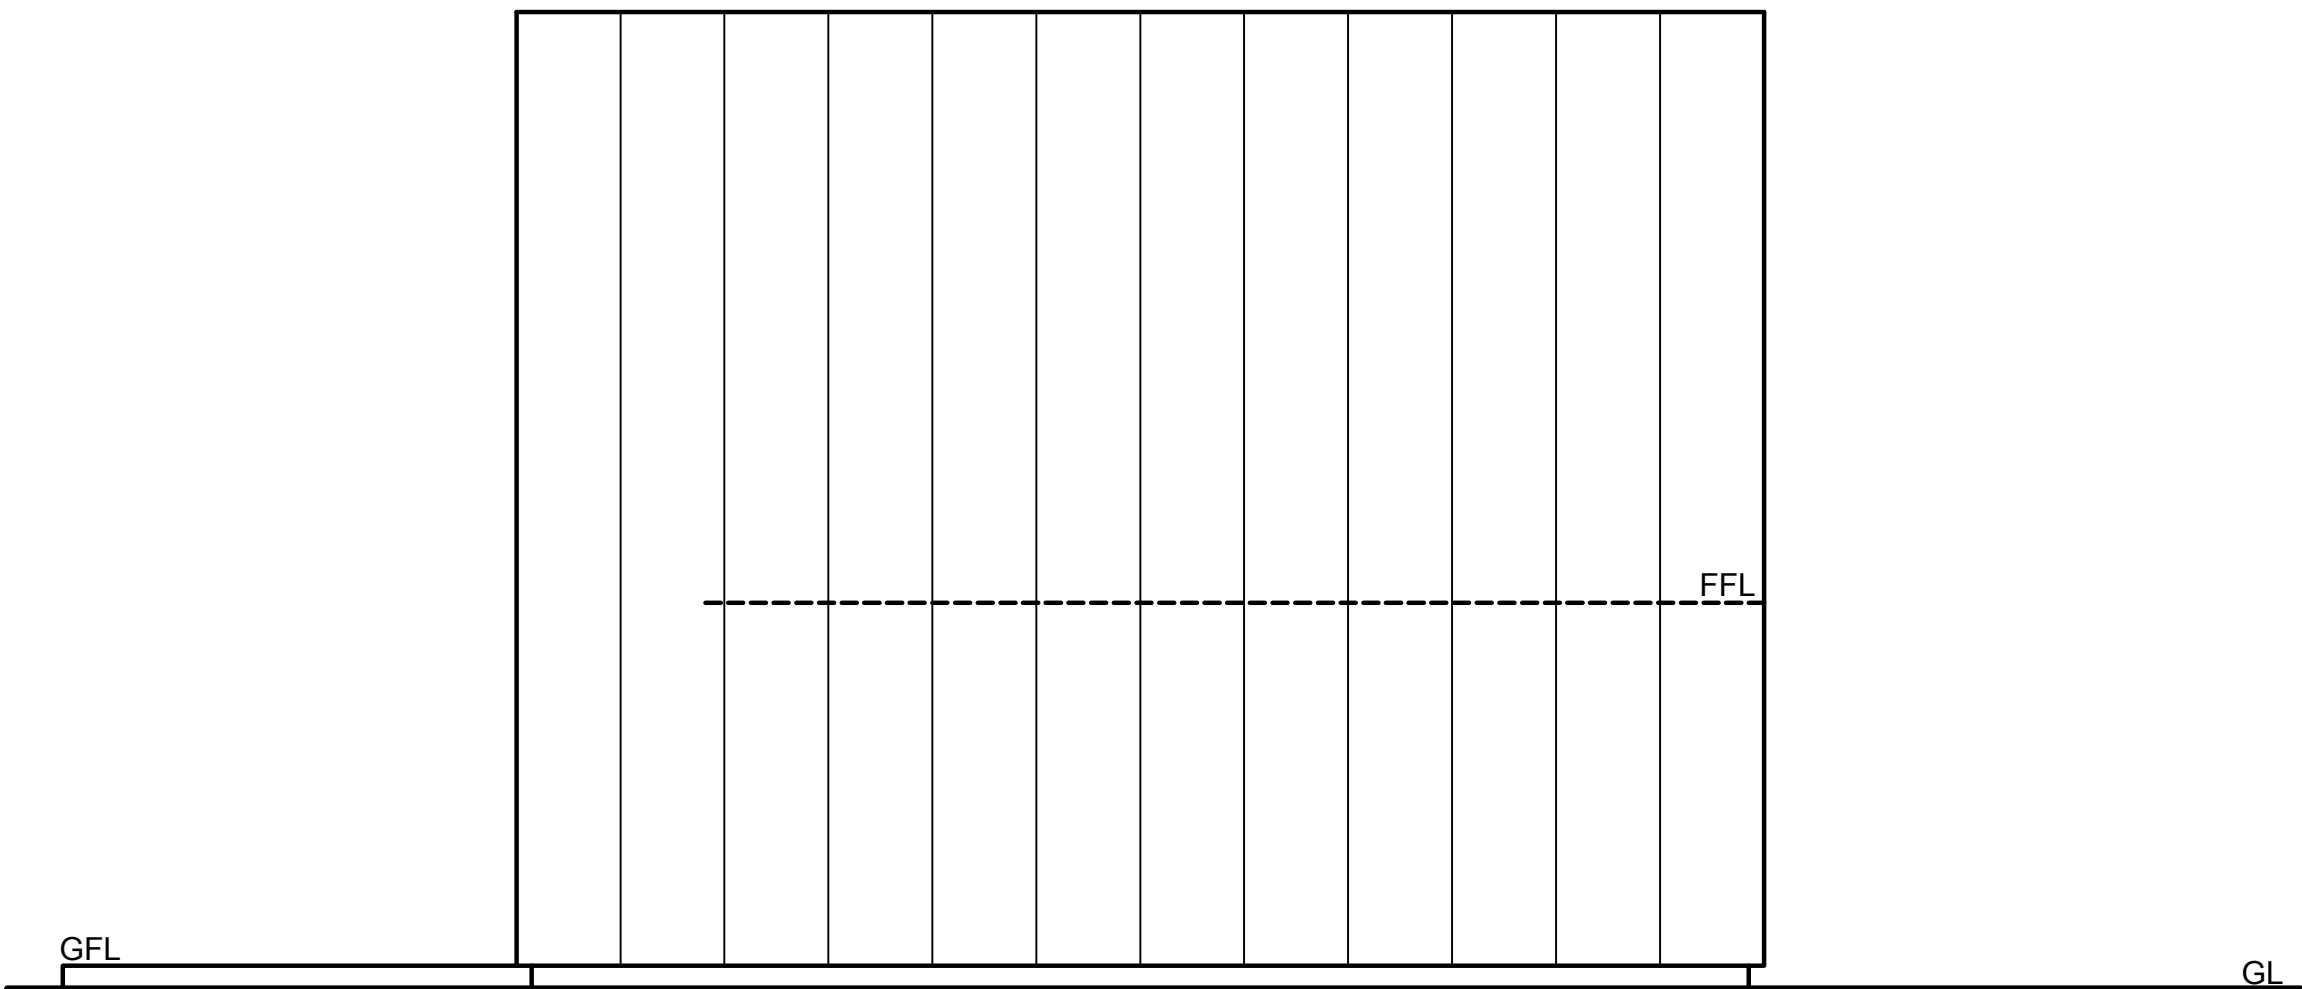

SOUTH ELEVATION
1:50