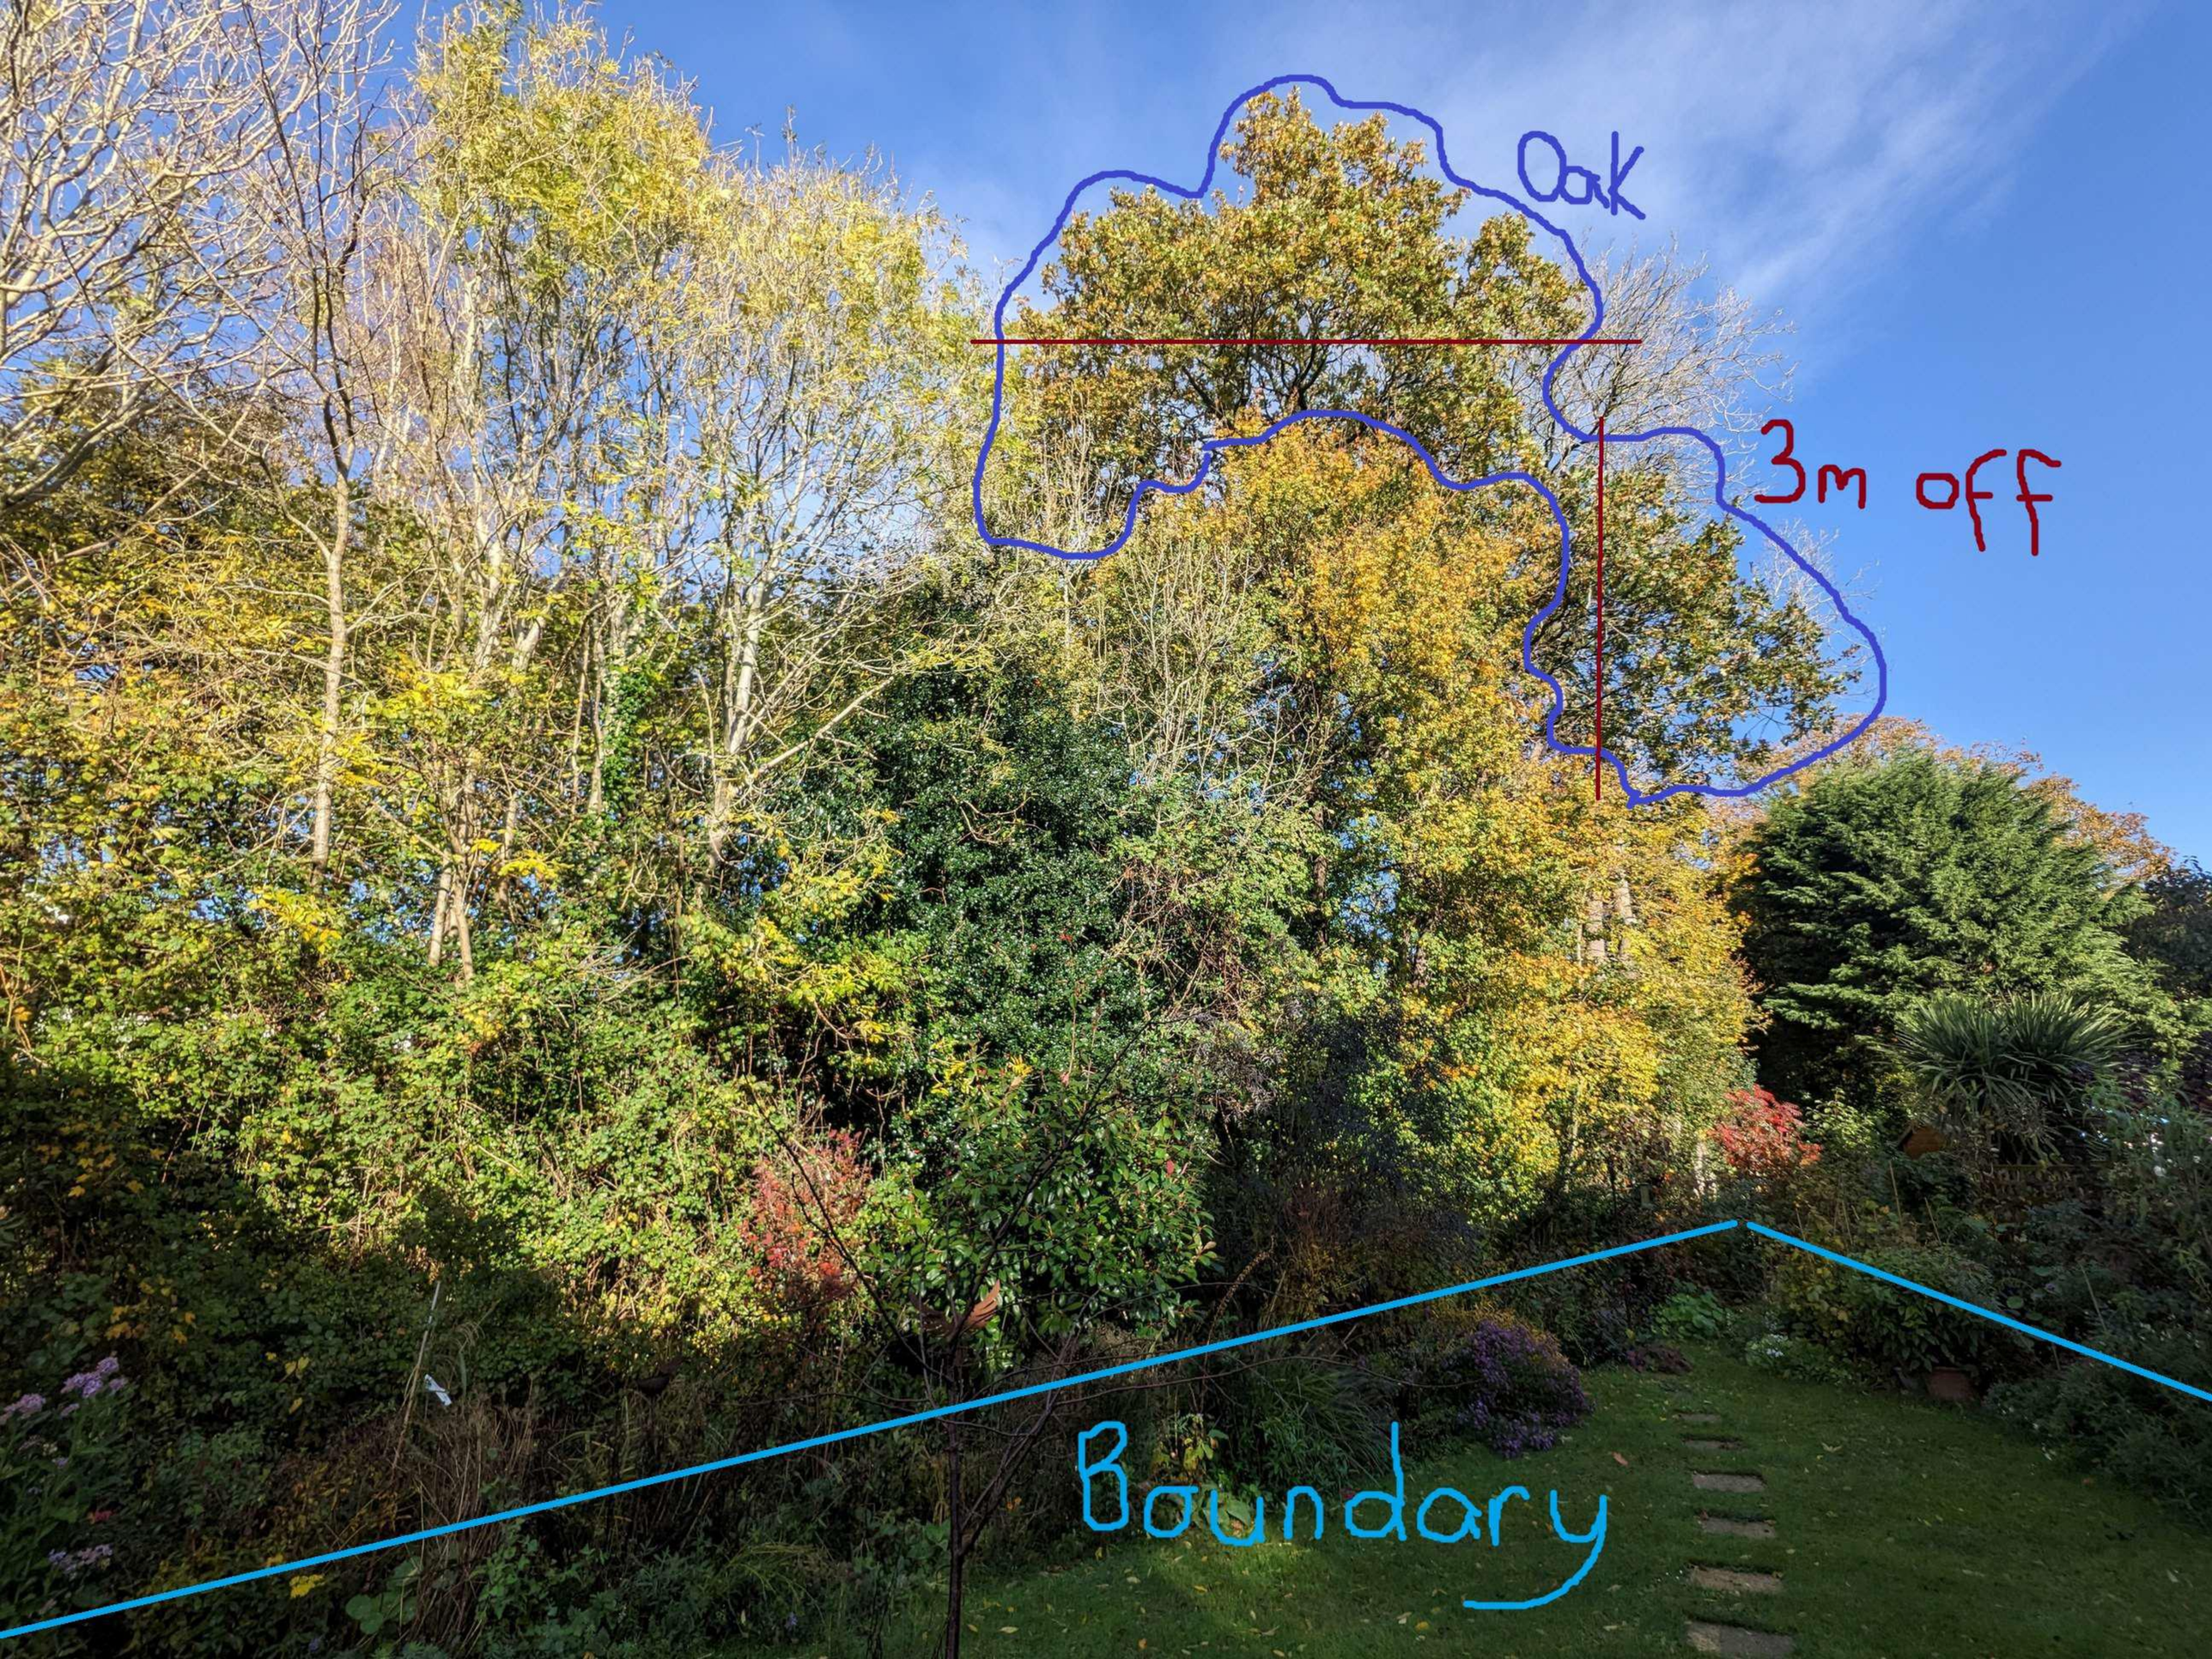

Oak
3m off
Boundary