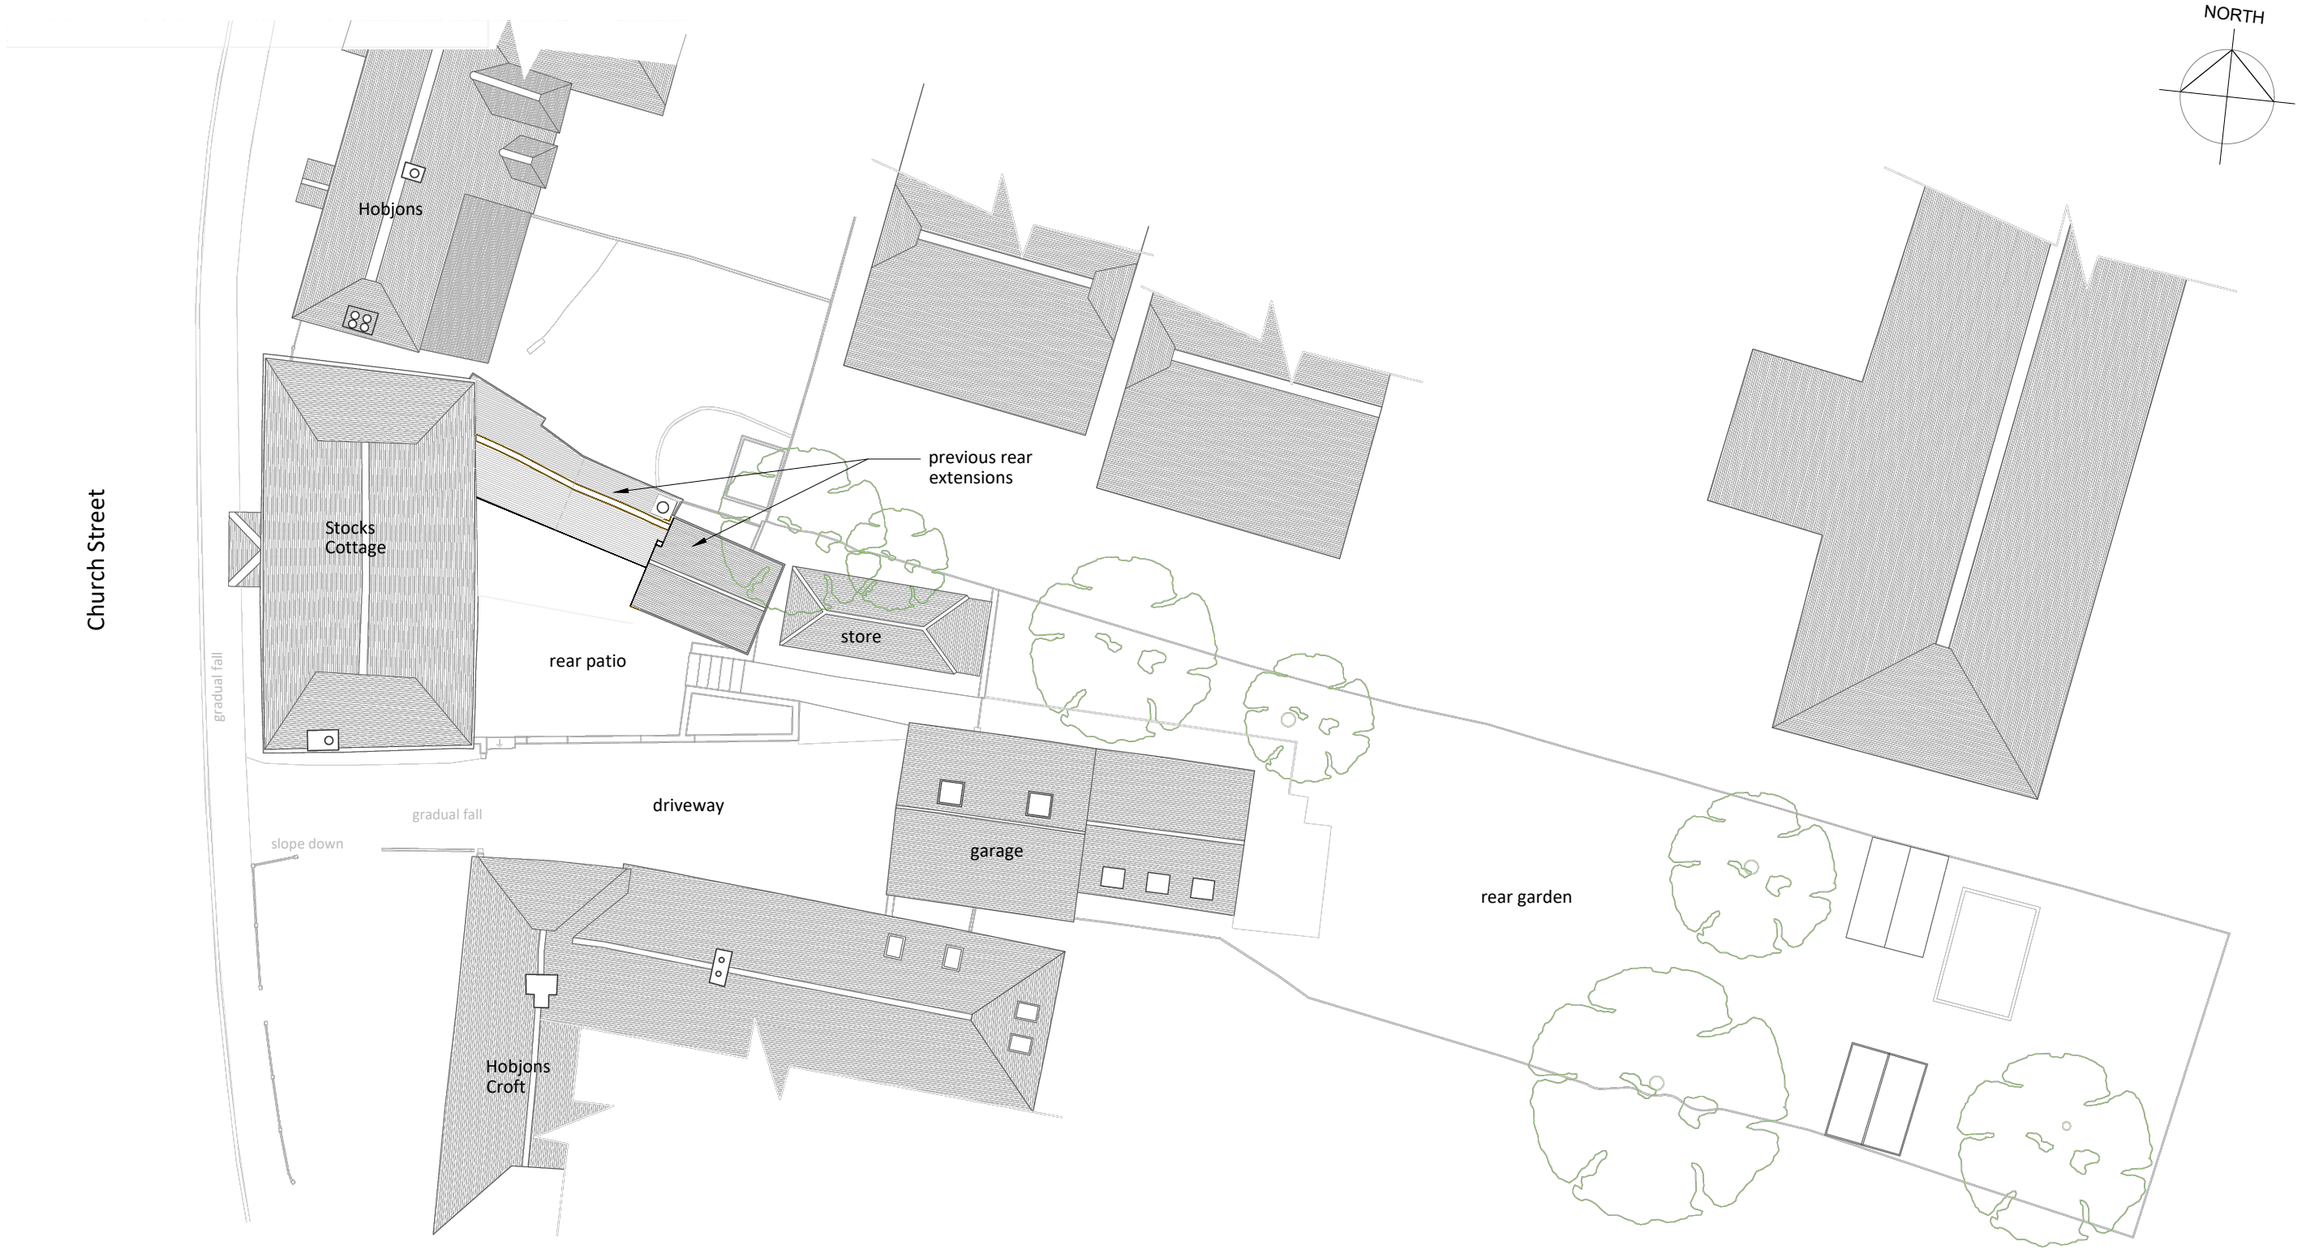

Existing Site and Roof Plan
1:200

1:200 0m 5m 10m

These existing drawings have been prepared using survey information by others.

PLANNING APPLICATION

Notes : All drawings are copyright and issued solely for the addressee, and for the project and purpose as titled. Drawings may not be reproduced without the written consent of the architect. This drawing should only be scaled for the purpose in which is was issued i.e. planning application. All dimensions to be confirmed on site prior to any work being undertaken. All goods materials workmanship to comply with current building regulations ENs and COPs.

Stocks Cottage, Church Street, West Chiltington, West Sussex RH20 2JW
Rear Wing Extension and Refurbishment

Helen Bayliss Architect

Existing Site and Roof Plan

A3 sheet | 1:200 | Oct 2026 | JBPL101 | -