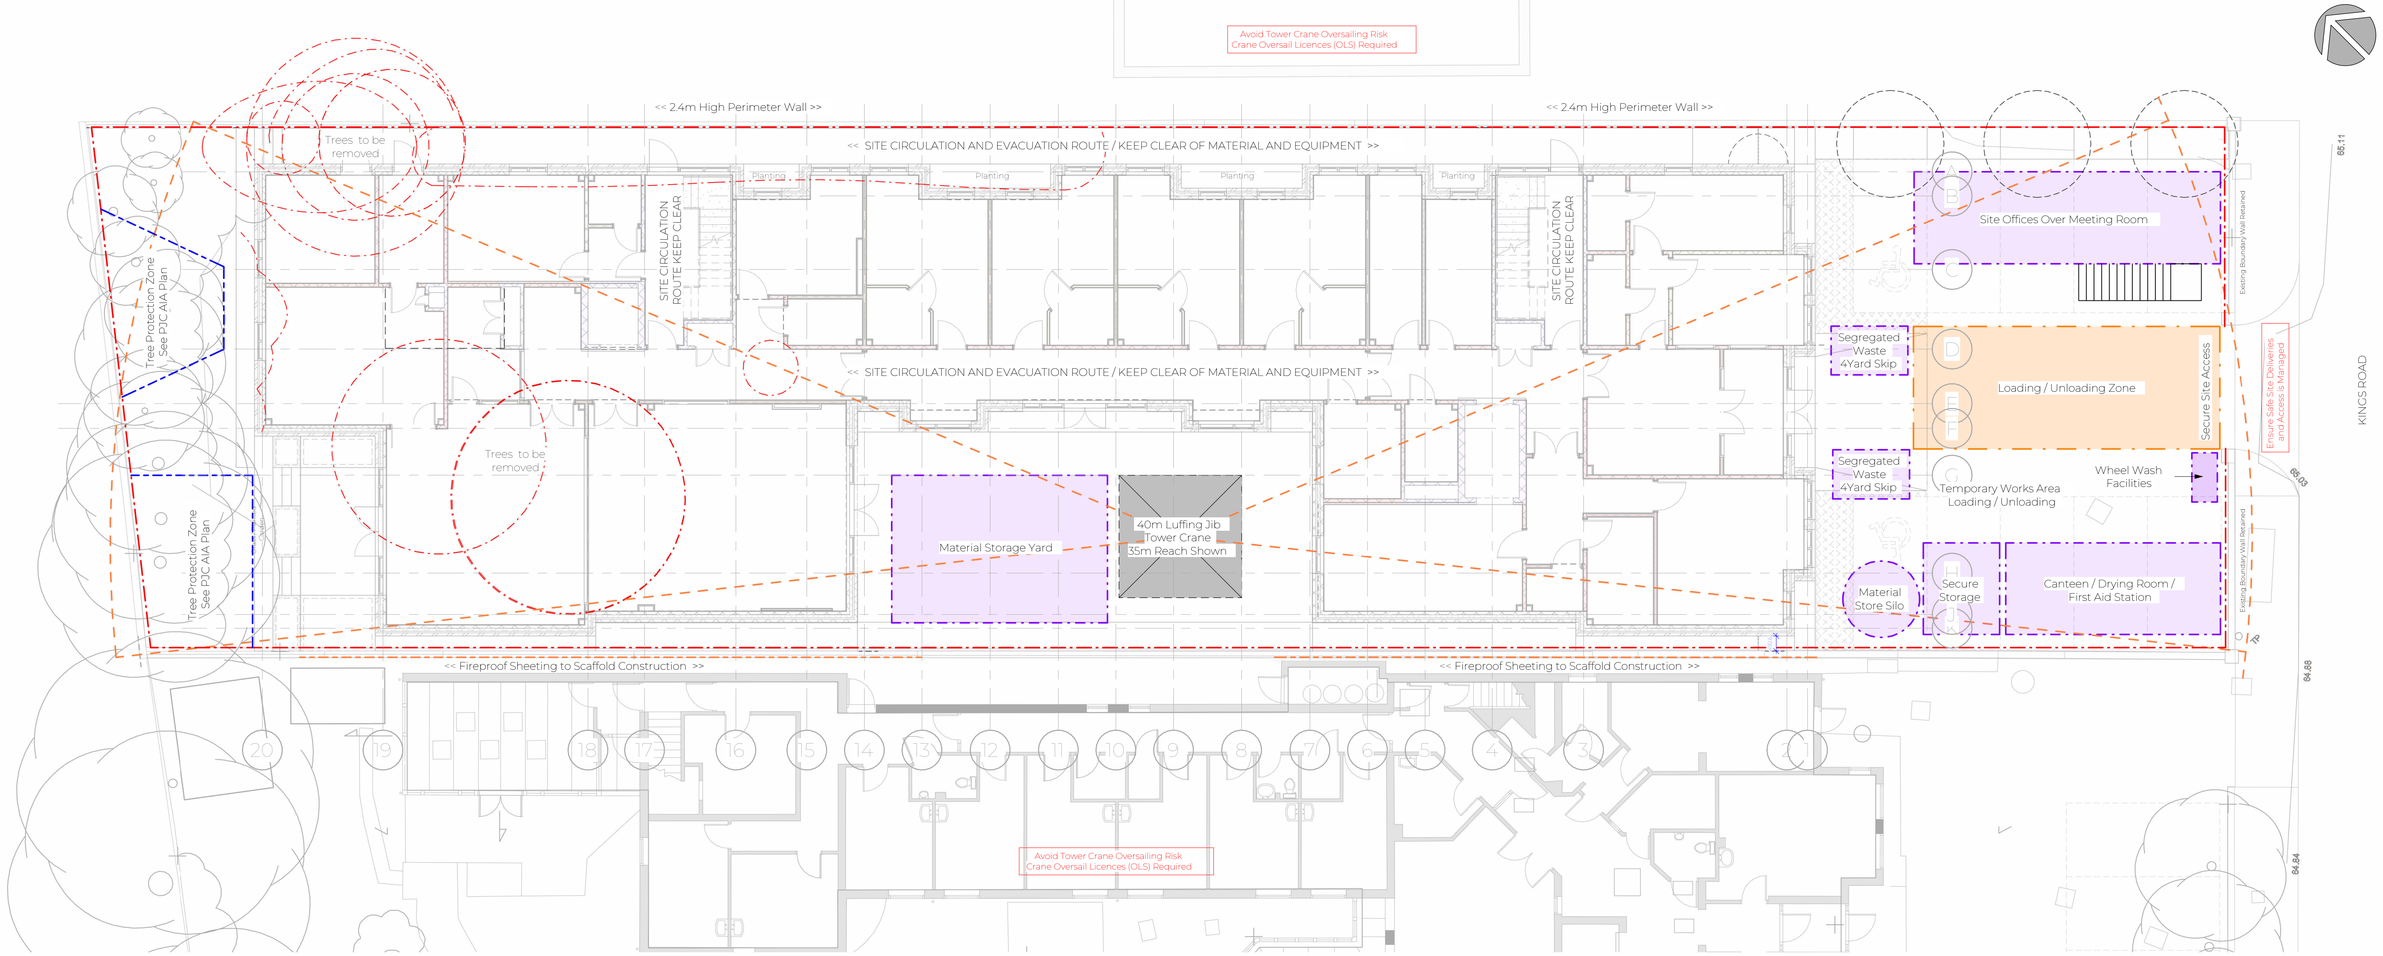


## 1 Site Logistics Plan

1 : 100

0 5 10

Scale (m)

| REV | DATE | DRAWN BY | CHEK'D BY | DESCRIPTION |
|---|---|---|---|---|
| A | 06.11.2026 | ES | Client | Planning Issue - Discharge of conditions |


REFORM

ARCHITECTURE AND INTERIOR DESIGN LTD

T 07802 218398
A Studio 6 41-45 St Mary's Gate Nottingham, NG1 1PU

W www.reform-property.com
E info@reform-property.com


SCALE

1 : 100

SHEET SIZE

A1


- All rights described in chapter IV of the copyright, designs and patents act 1988 have been generally asserted.
- Where any drawing is to be read in conjunction with another, including specialists, the two drawings shall be cross-checked and any descrepancies reported to the architect before the work is put in hand.
- All dimensions are in millimeters, all levels are in metres, unless shown otherwise.
- Any discrepancies in dimensions or details on or between these drawings/specifications should be drawn to the attention of the Reform and or the engineer in writing for clarification.
- Drawing prepared solely for the use of client, as detailed in text box, and is not to be copied, lent or used by any third party without written permission


PROJECT

Rosedale & Kings Court Care Home
25 Kings Road
HORSHAM
RH13 5PP

CLIENT

Rosedale Care Limited

DRAWING TITLE

Site Logistics Plan

| PROJECT No | ORIGIN | ZONE | LEVEL | TYPE | ROLE | NUMBER | STATUS |
|---|---|---|---|---|---|---|---|
| 2352 | - REF - | xx | - 00 - | DR | - A | - (21)150 | - S1 |

| INTERNAL PROJECT NO | PROJECT STATUS | REVISION DATE | REVISION |
|---|---|---|---|
| 2352 | STAGE 4 | 06.11.2026 | A |

© COPYRIGHT