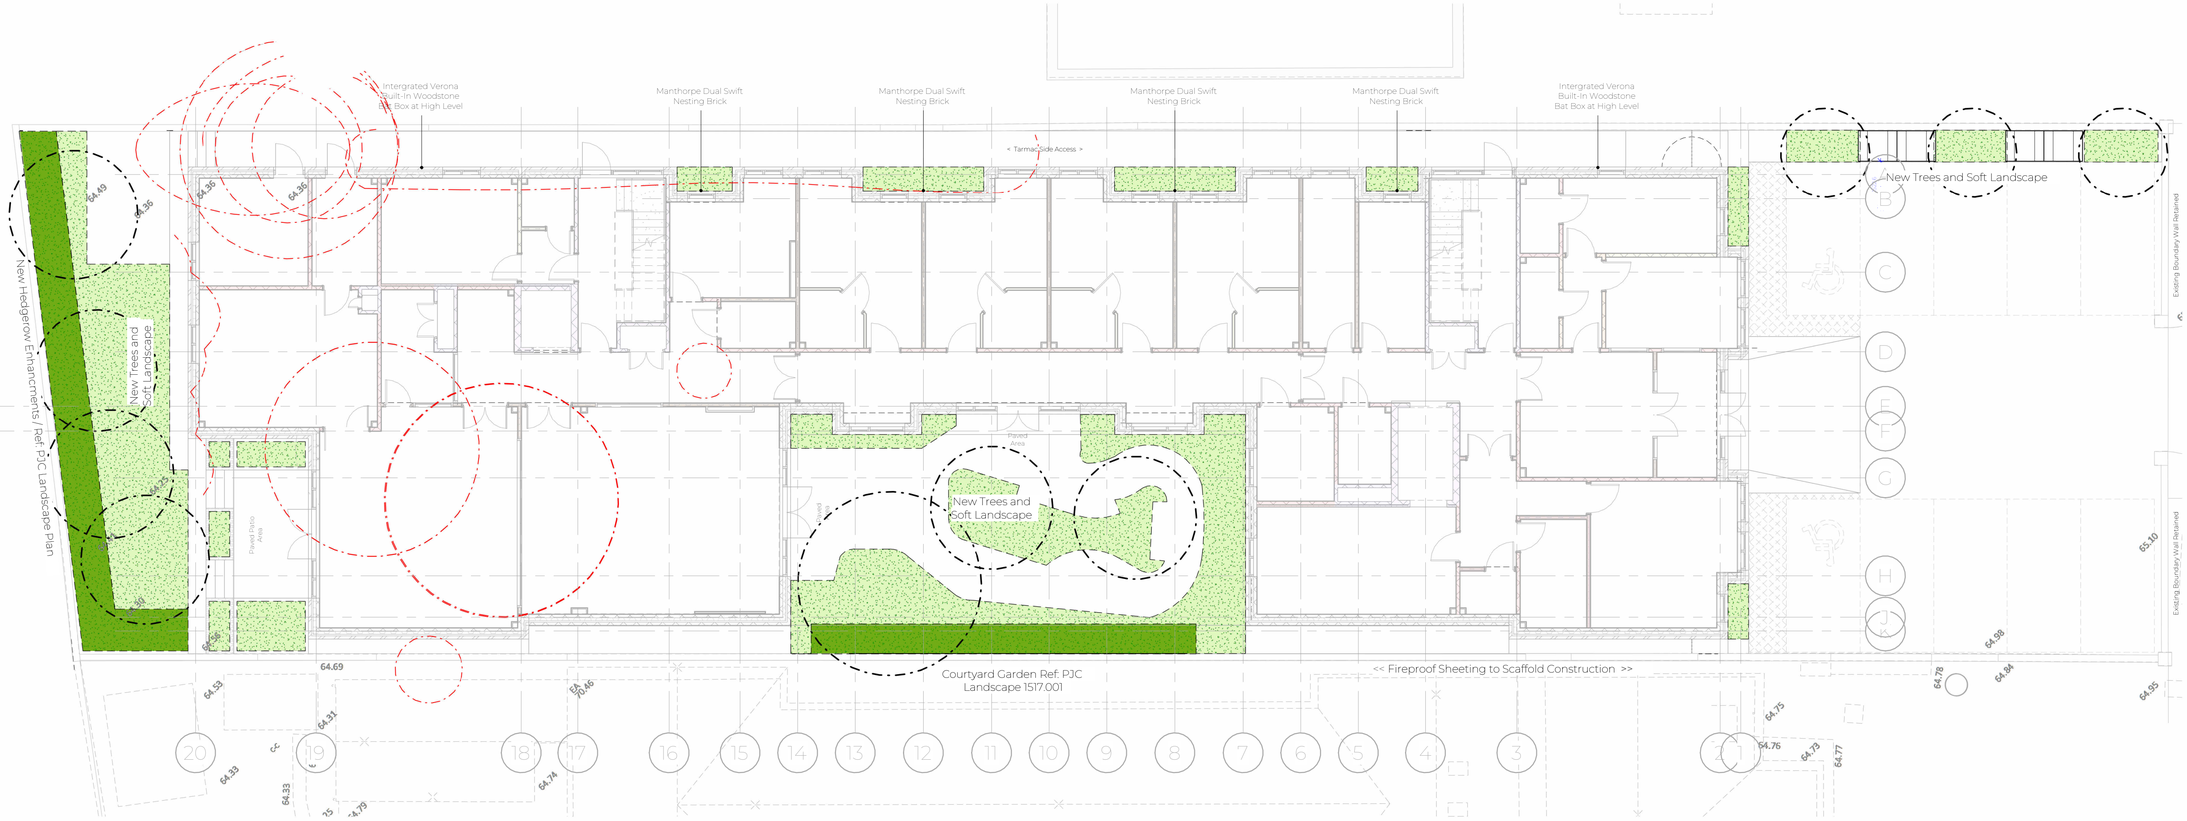

1 GA Plan - Site Plan - Ecology
1 : 100



2 Elevation (North-East) Ecology Enhancements
1 : 100

0 5 10
Scale (m)

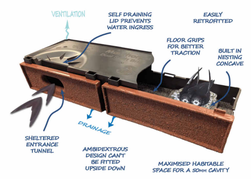

Manthorpe Dual Swift Nesting Brick



Verona Built-In Woodstone Bat Box

REV	DATE	DRAWN BY	CHEK'D BY	DESCRIPTION
A	06.11.2026	ES	Client	Planning Issue - Discharge of conditions

REFORM
ARCHITECTURE AND INTERIOR DESIGN LTD
T 07830 218398
A Studio 6 & 41-45 St Mary's Gate Nottingham, NG1 1PU
W www.reform-property.com
E info@reform-property.com

SCALE
1 : 100

SHEET SIZE
A1

- All rights described in chapter IV of the copyright, designs and patents act 1988 have been generally asserted.
- Where any drawing is to be read in conjunction with another, including specialists, the two drawings shall be cross-checked and any descrepancies reported to the architect before the work is put in hand.
- All dimensions are in millimeters, all levels are in metres, unless shown otherwise.
- Any discrepancies in dimensions or details on or between these drawings/specifications should be drawn to the attention of the Reform and or the engineer in writing for clarification.
- Drawing prepared solely for the use of client, as detailed in text box, and is not to be copied, lent or used by any third party without written permission

PROJECT
Rosedale & Kings Court Care Home
25 Kings Road
HORSHAM
RH13 5PP

CLIENT
Rosedale Care Limited

DRAWING TITLE
Landscape Plan - Ecology

PROJECT No.	ORIGIN	ZONE	LEVEL	TYPE	ROLE	NUMBER	STATUS
2352	- REF -	xx	- 00 -	DR	- A	- (11)103	- S1

INTERNAL PROJECT NO.	PROJECT STATUS	REVISION DATE	REVISION
2352	STAGE 4	06.11.2026	A

© COPYRIGHT