

SCALE BAR 1:100



DISCLAIMER NOTES:


Do not scale from these drawings except for planning purposes.
Please report any discrepancies to M-Design immediately.
All dimensions are to be checked on site before work commences.

M-Design owns the copyright to all drawings and illustrations contained within this document, including engineers calculations and any photographs attached.


Non of the attached media is to be copied or distributed without the permission of M-Design.

NOTE:


-

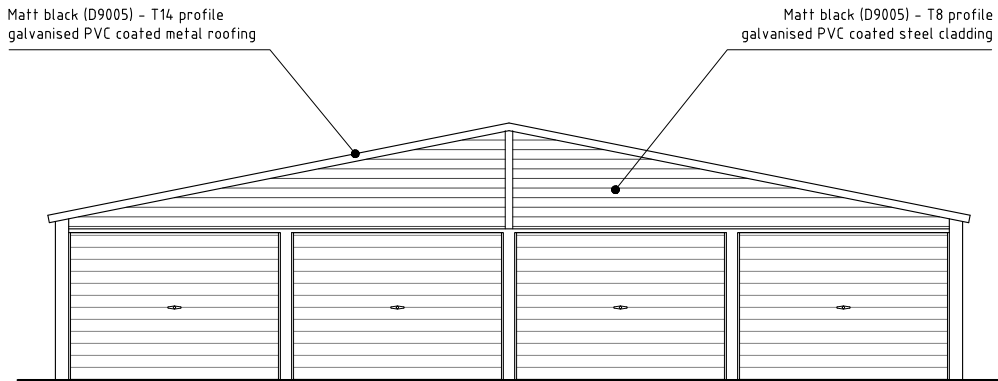


ELEVATION A
SCALE 1:100

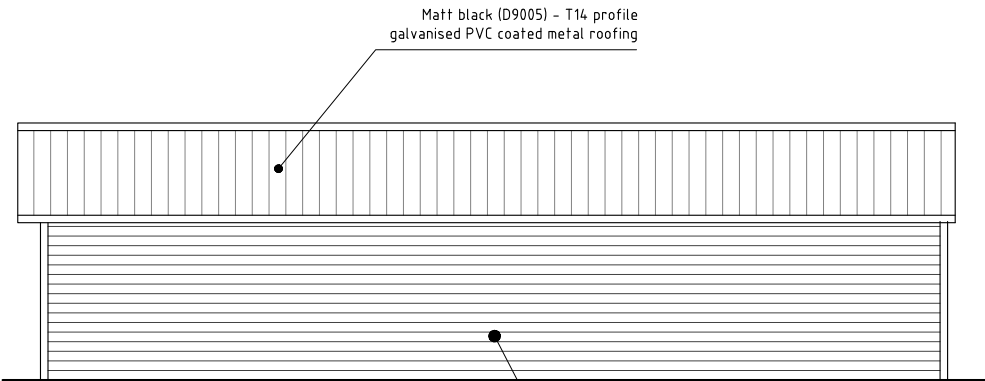

ELEVATION B
SCALE 1:100

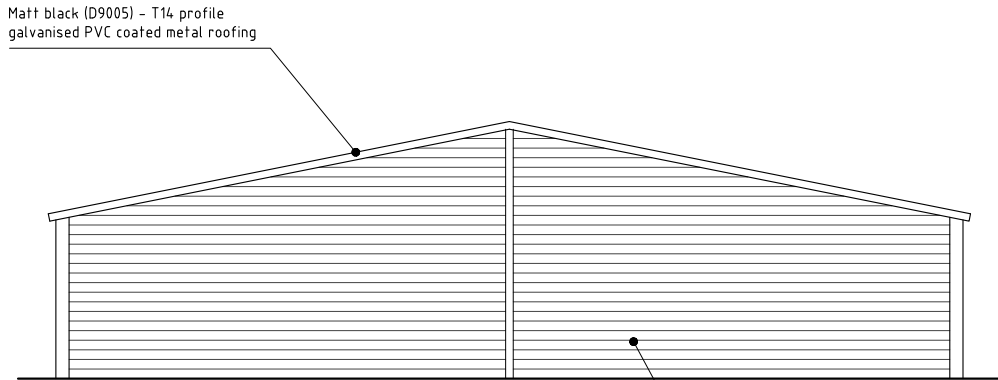

ELEVATION C
SCALE 1:100

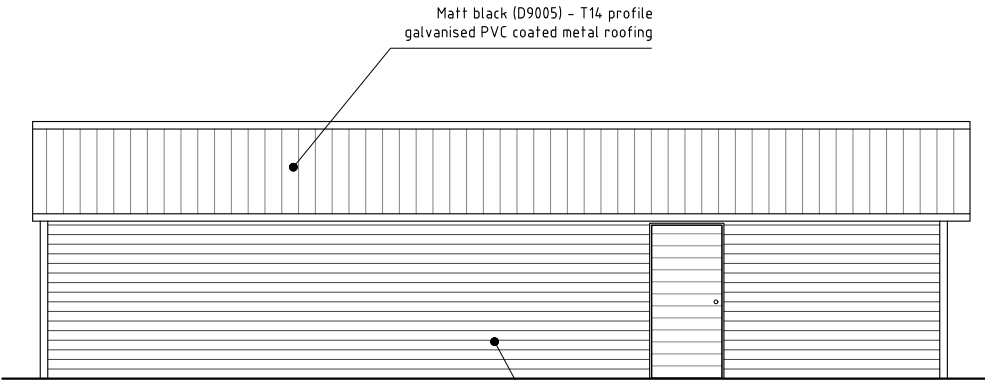

ELEVATION D
SCALE 1:100

Rev.	Date	Revisions
-	-	-

m - design

40 Blackthorns,
Hurstpierpoint
West Sussex,
BN6 9TF

Telephone: 01273 835512
Mobile: 07779 659172

Project

ASPEN PLACE
OKEHURST LANE
BILLINGSHURST
RH14 9HR

Job Title

PROPOSED
HOBBIES BUILDING

Drawing Title

ELEVATIONS

Nett Floor Area

Scale 1:100 @ A3

Date 03/01/26 Drawn by MEM

Drw. Ref.	Rev.
MD/186/201	-