


SCALE BAR 1:2500

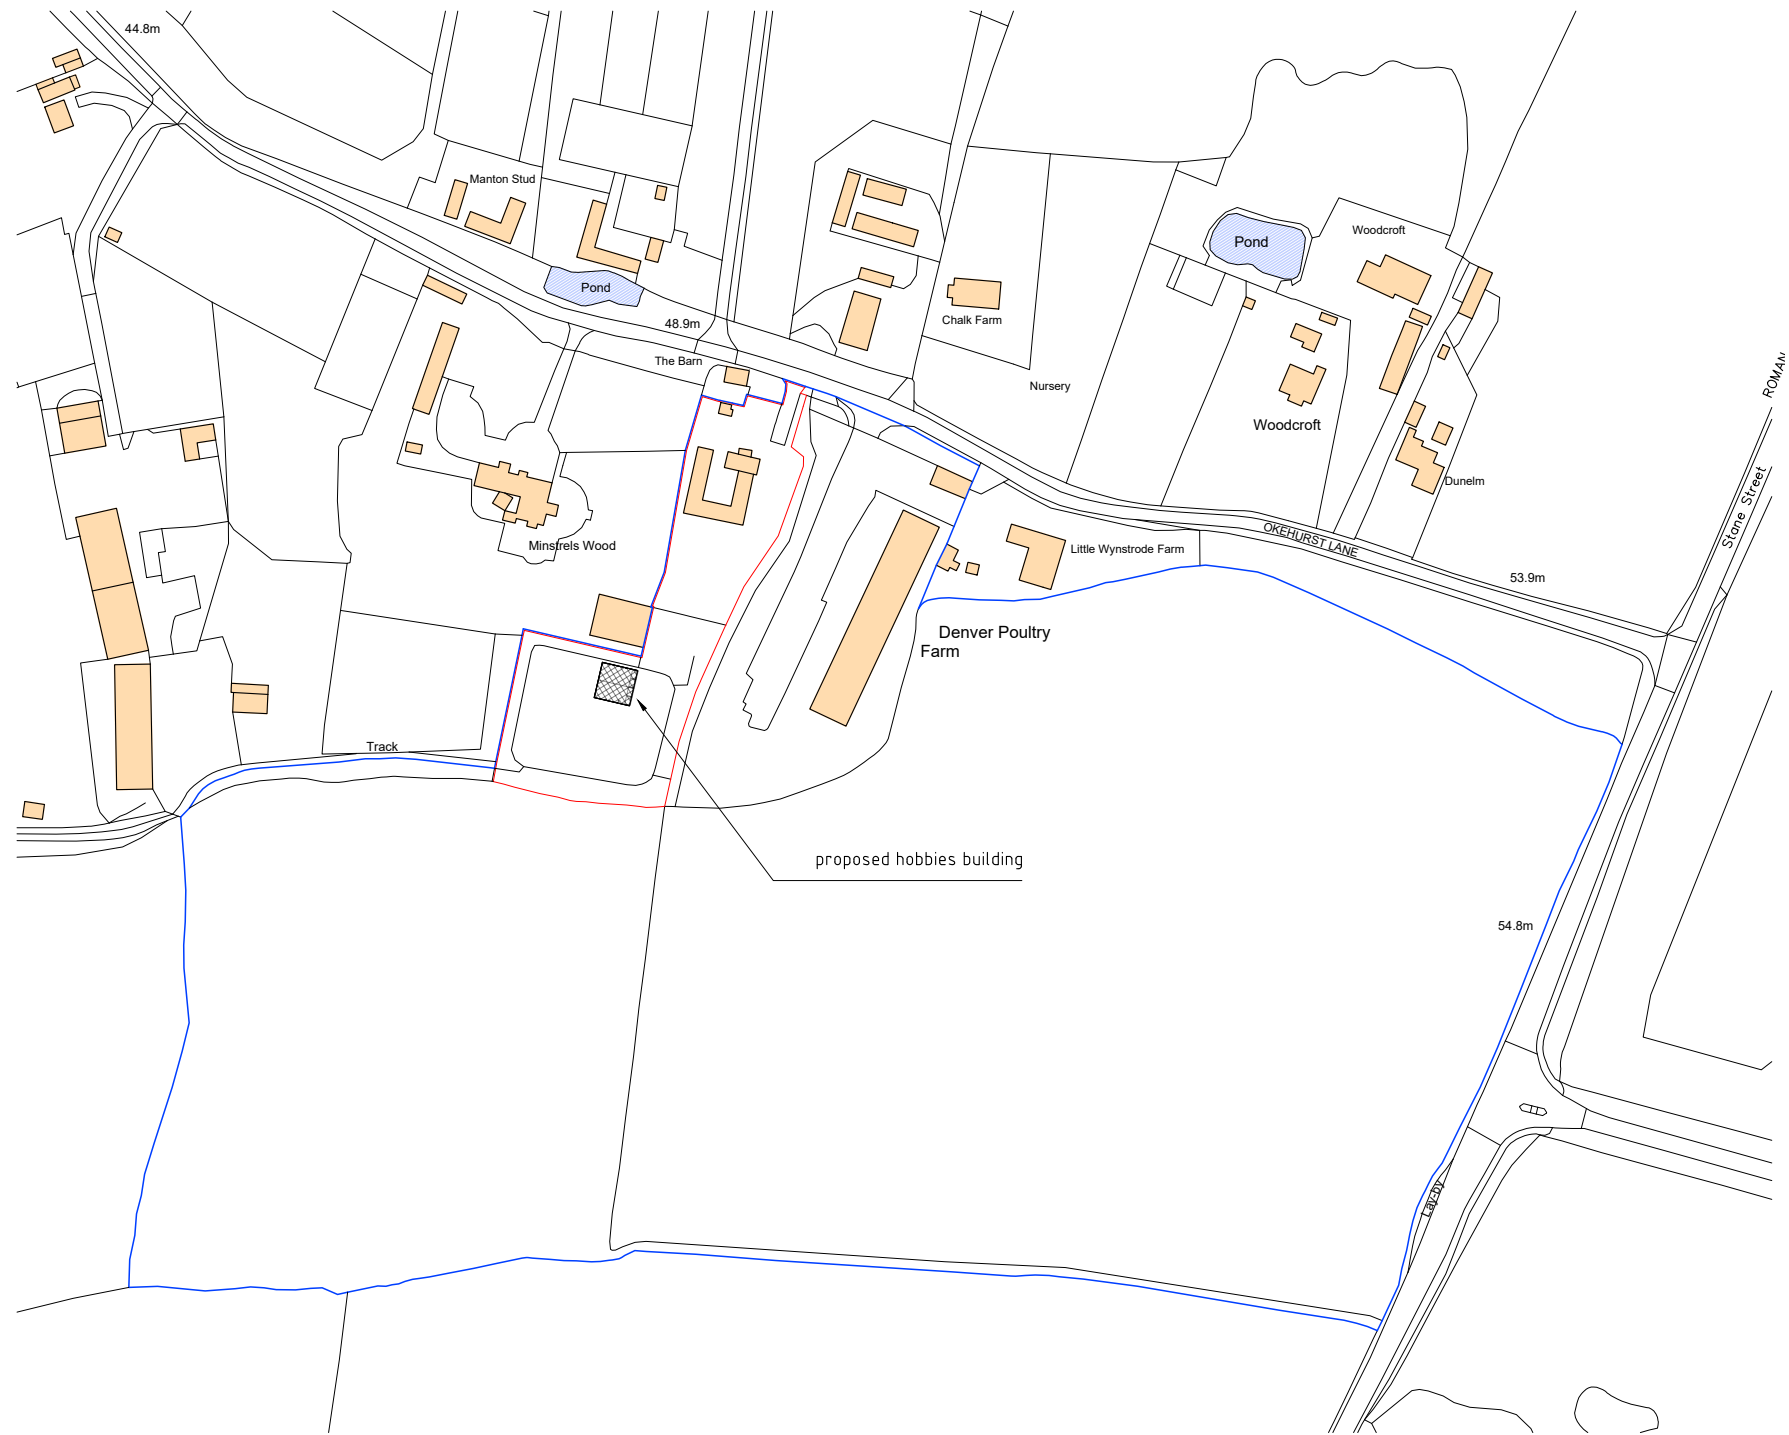

Ordnance Survey, (c) Crown Copyright 2025. All rights reserved. Licence number 100022432

DISCLAIMER NOTES:


Do not scale from these drawings except for planning purposes.
Please report any discrepancies to M-Design immediately.
All dimensions are to be checked on site before work commences.

M-Design owns the copyright to all drawings and illustrations contained within this document, including engineers calculations and any photographs attached.

Non of the attached media is to be copied or distributed without the permission of M-Design.

NOTE:

-

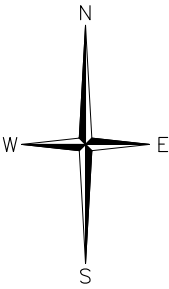

-	-	-
---	---	---

Rev. Date Revisions

m - design



40 Blackthorns,
Hurstpierpoint
West Sussex,
BN6 9TF

Telephone: 01273 835512
Mobile: 07779 659172

Project

ASPEN PLACE
OKEHURST LANE
BILLINGSHURST
RH14 9HR

Job Title

PROPOSED
HOBBIES BUILDING

Drawing Title

LOCATION PLAN

Nett Floor Area

Scale 1:2500 @ A3

Date 03/01/26

Drawn by MEM

Drg. Ref.
MD/186/202

Rev.
-