



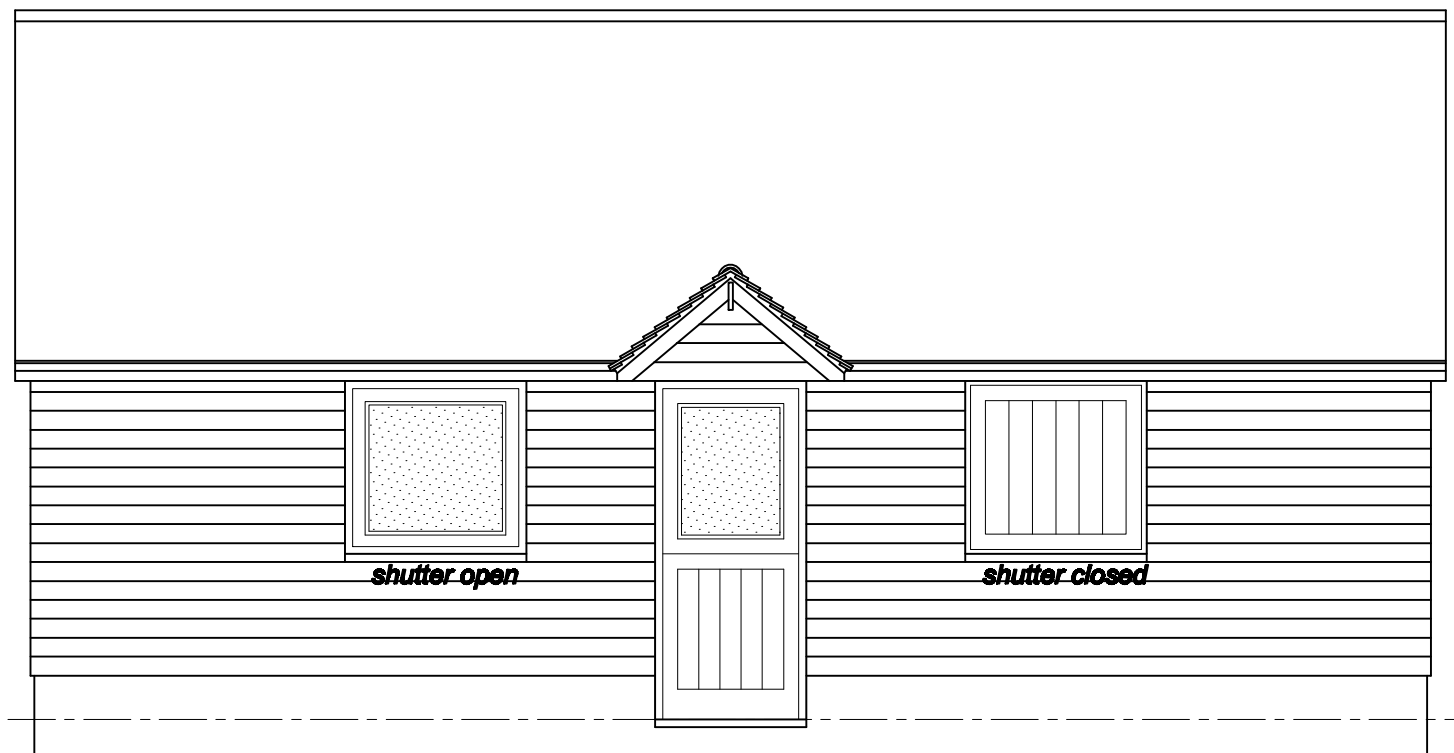

South elevation

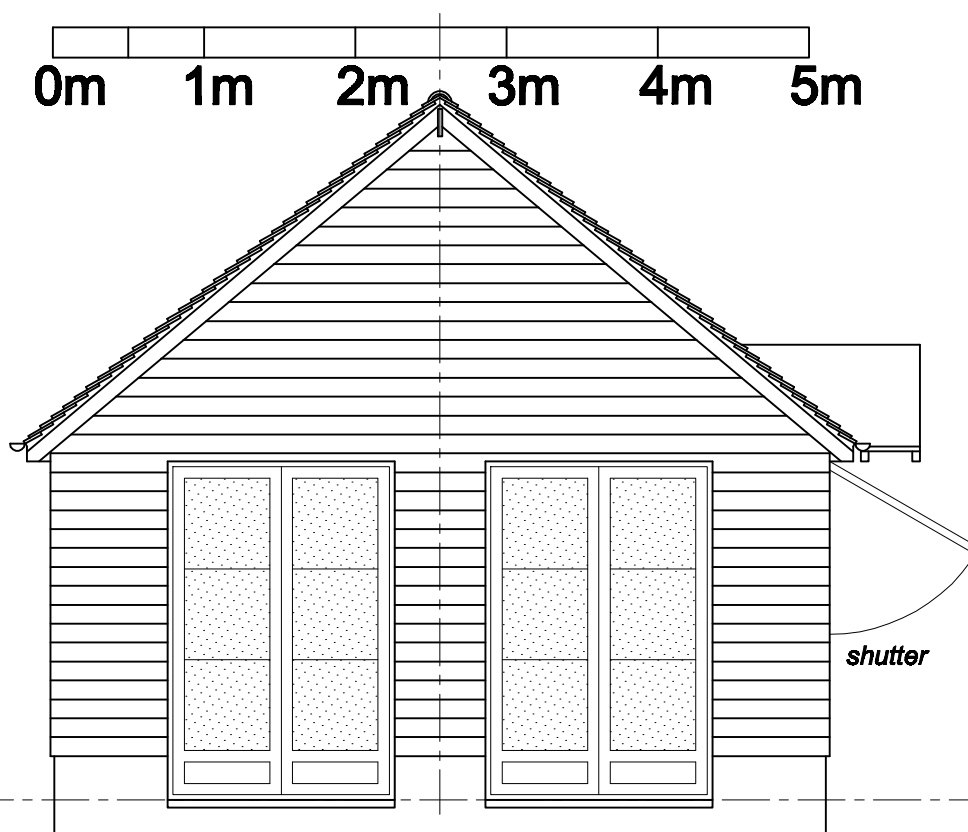

West elevation

Nuthurst Farm, Nuthurst Lane

elevations

1:50 Nov 2017

Roger Minost RIBA Chates Studio Stonepit Lane Henfield BN5 9QT

437sk03

rev A: 29.11.2017