
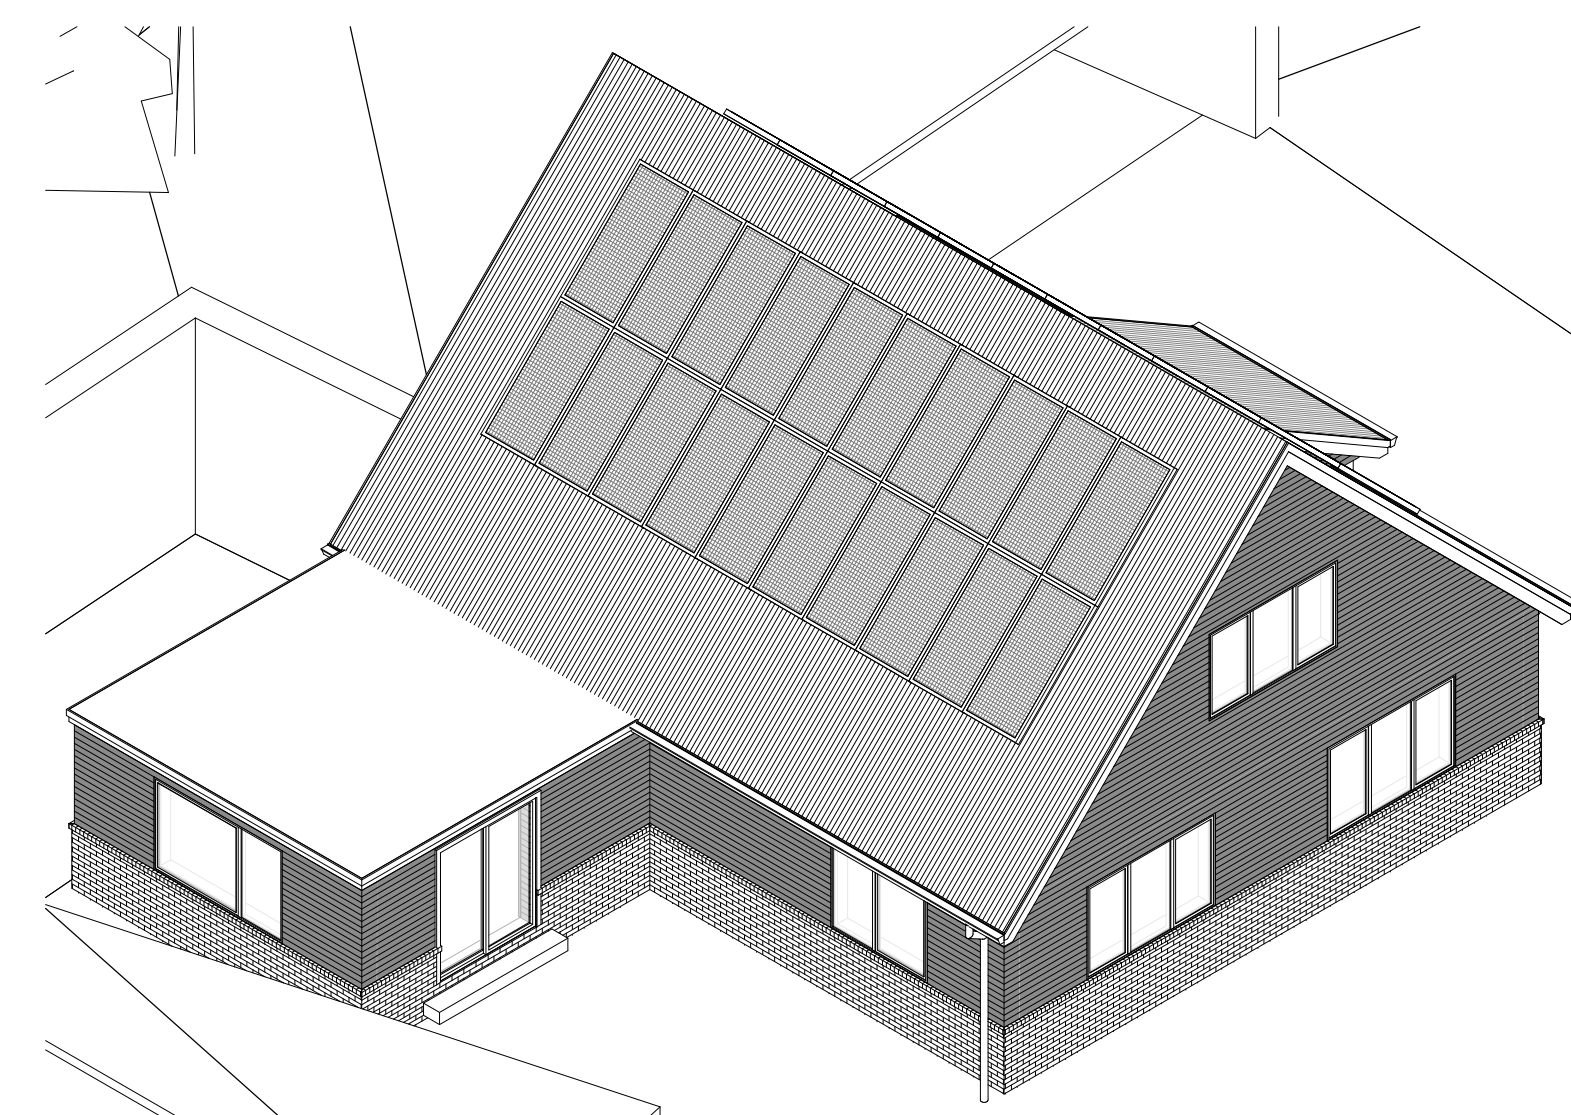
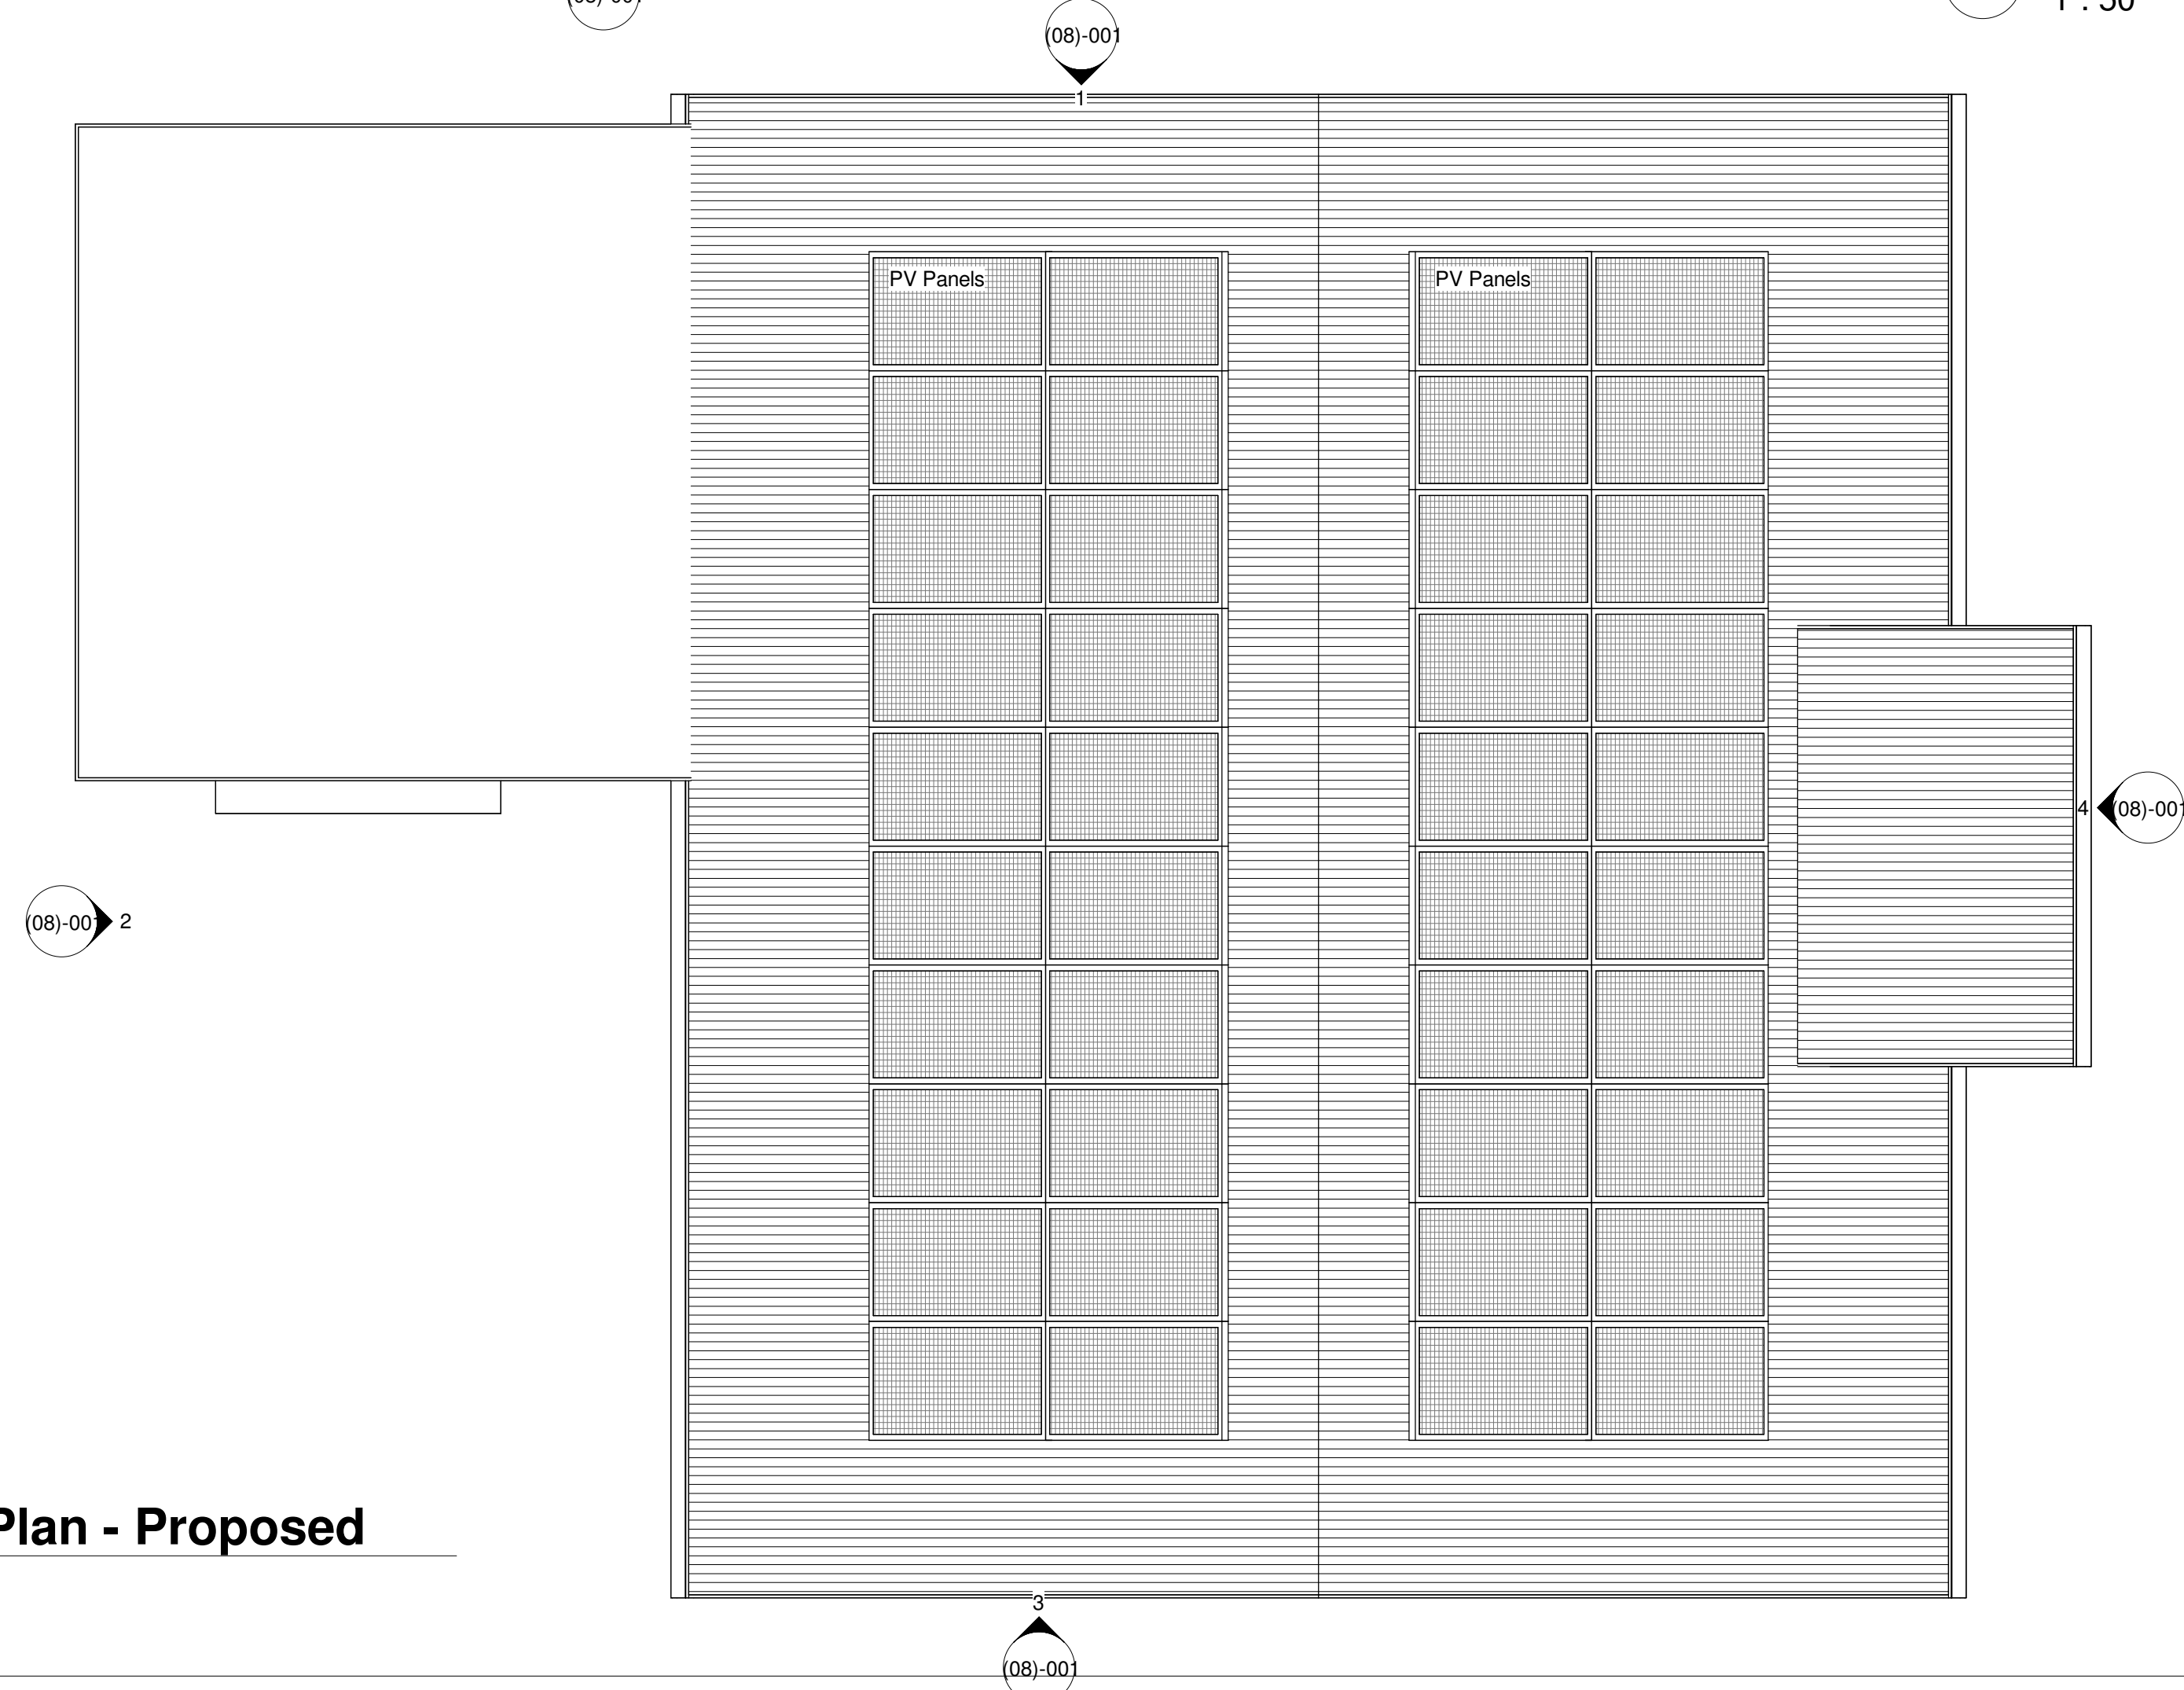


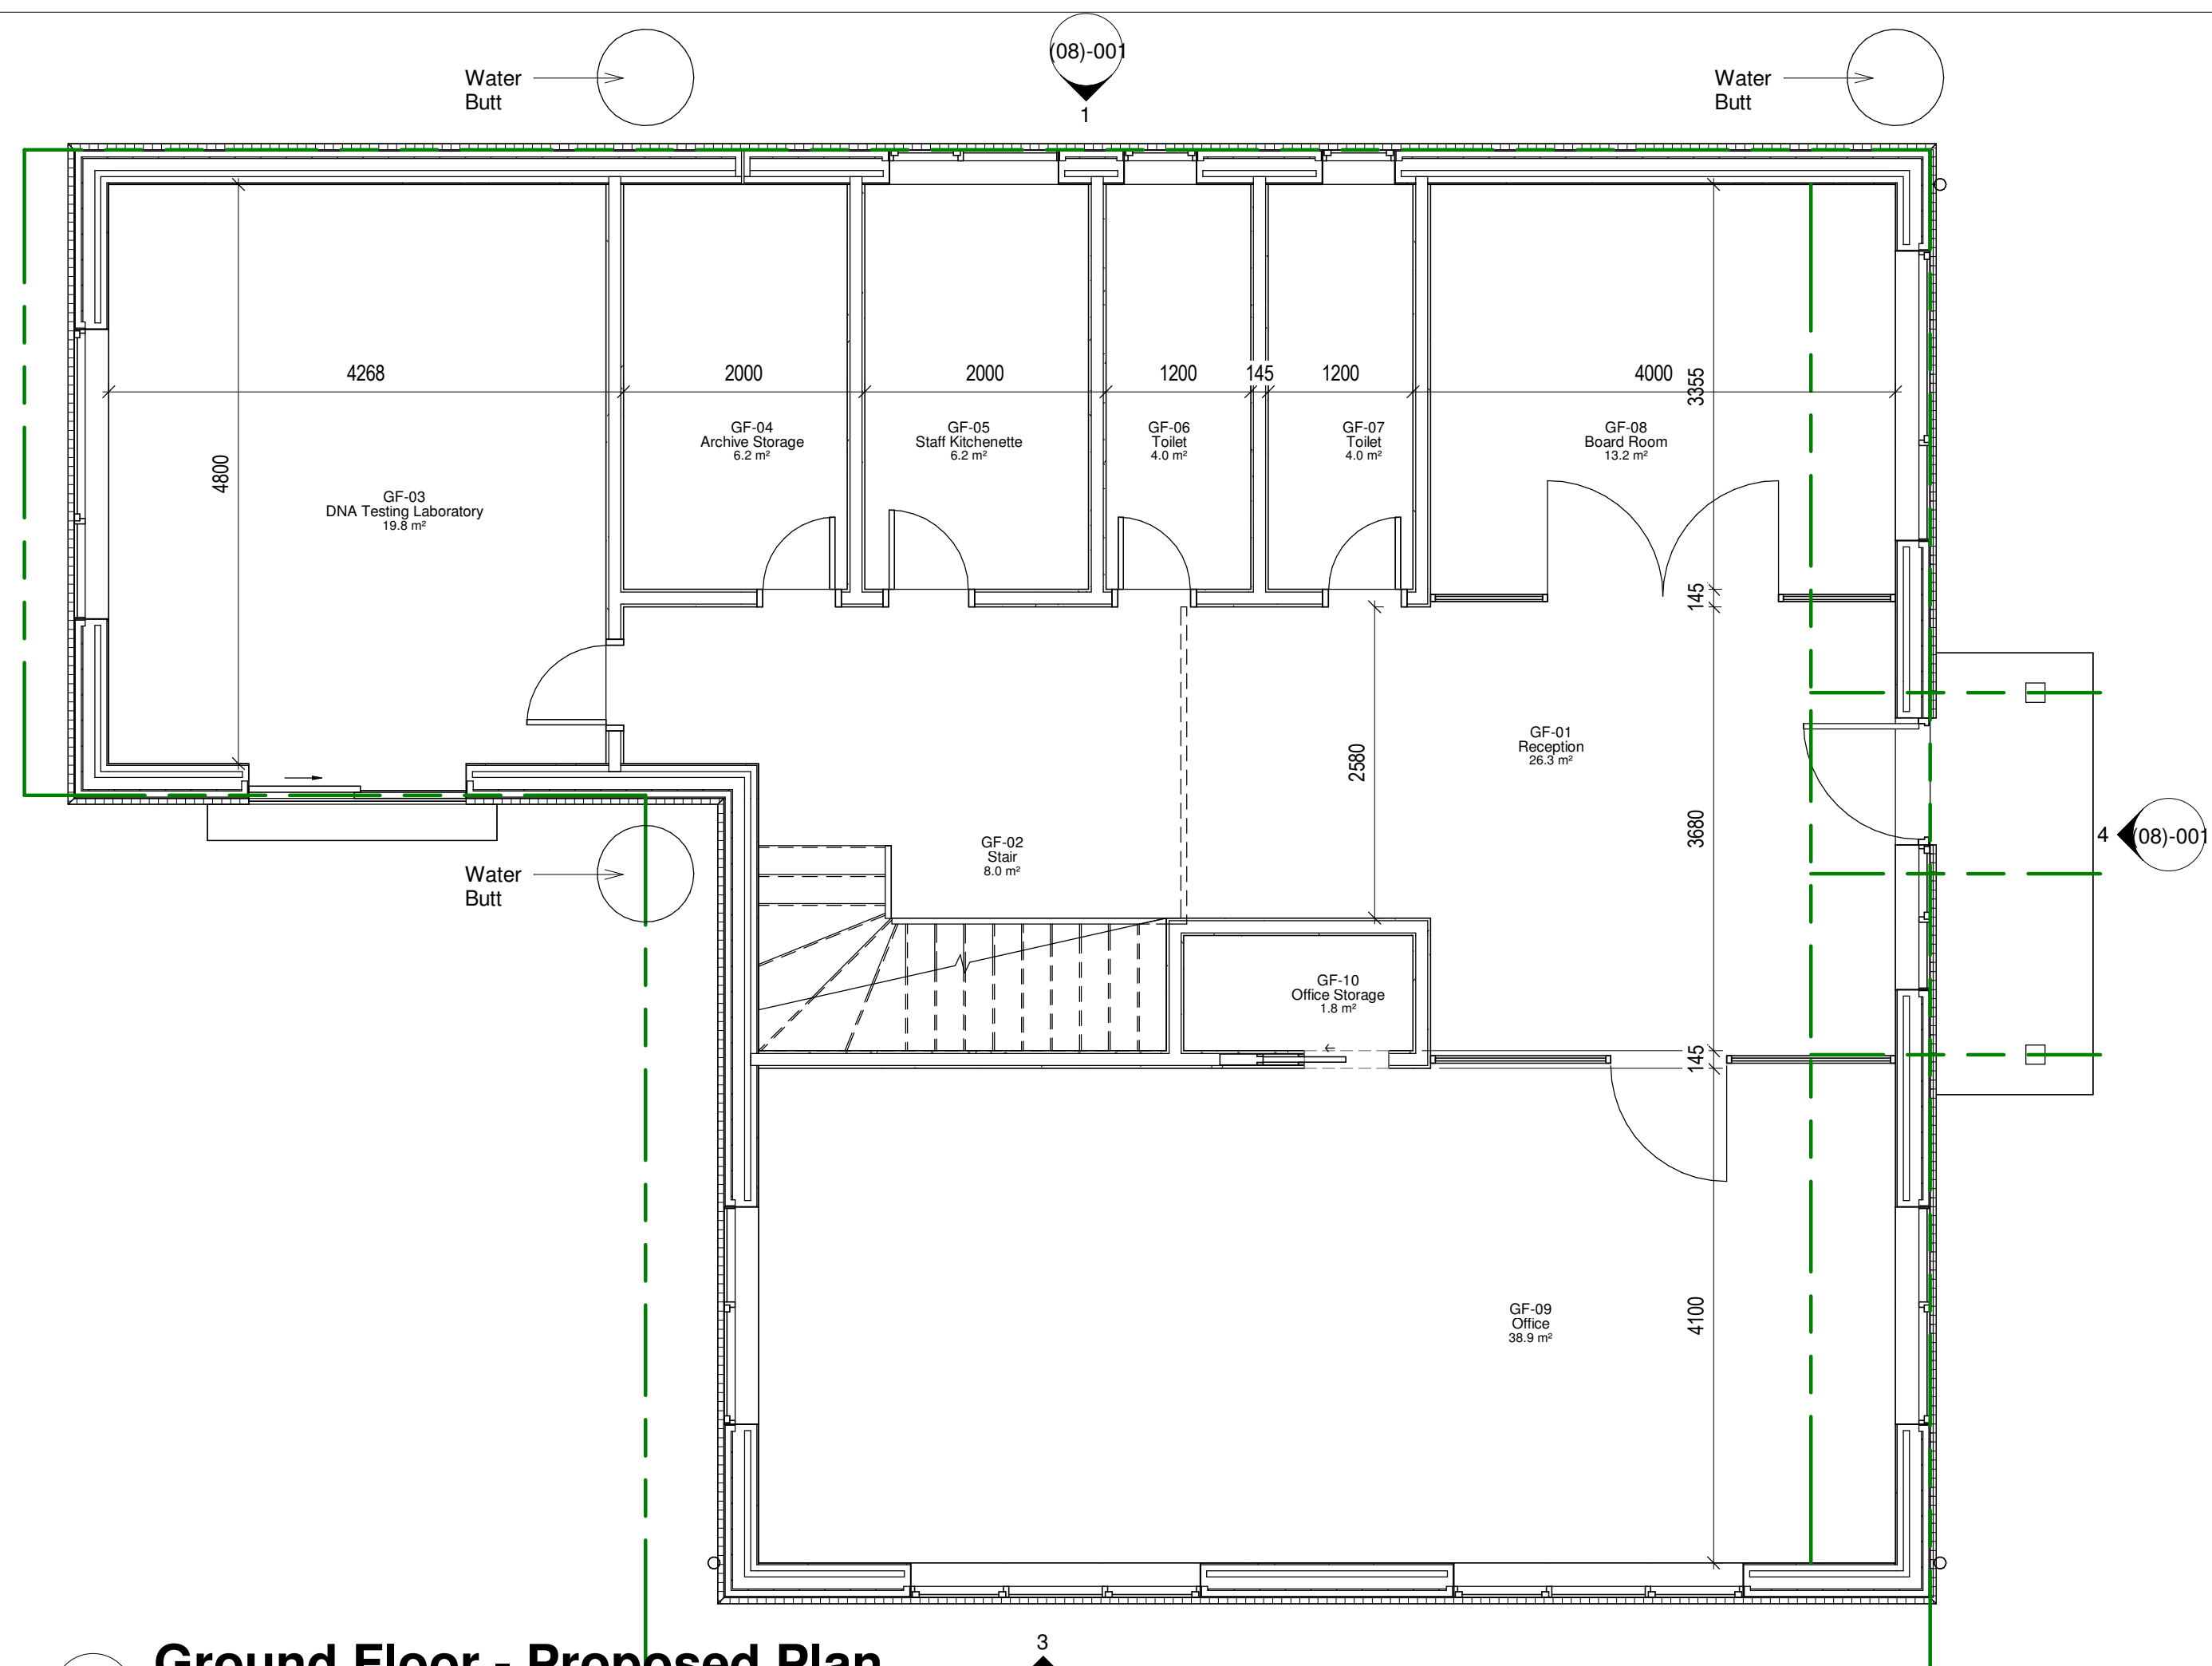

D	Revision 7	LDV	LDV	22/05/26
C	Revision 6	LDV	LDV	19/05/26
B	Revision 2	LDV	LDV	24/04/26
A	Revision 1	LDV	LDV	17/04/26
rev	description	drawn	checked	date
revisions				

status: **PRELIMINARY**

This drawing is protected under The Copyright, Designs and Patents Act 1988.
This drawing is produced for **PLANNING PURPOSES ONLY** and is not to be
used for construction.

LDV Architecture

39 PLOVERS ROAD
HORSHAM, WEST SUSSEX
RH13 5PD

TELEPHONE + 44 (0)1403 541 586

EMAIL INFO@LDVARCHITECTURE.CO.UK

client: Mr LAMB

project: AES OFFICE

title: PROPOSED PLANS

scale: 1 : 50 @ A1

date: 17/04/26

drawn: LDV

checked: LDV

job no: drawing no:
P2521 (07)-001

drawing no:
(07)-001

D

