



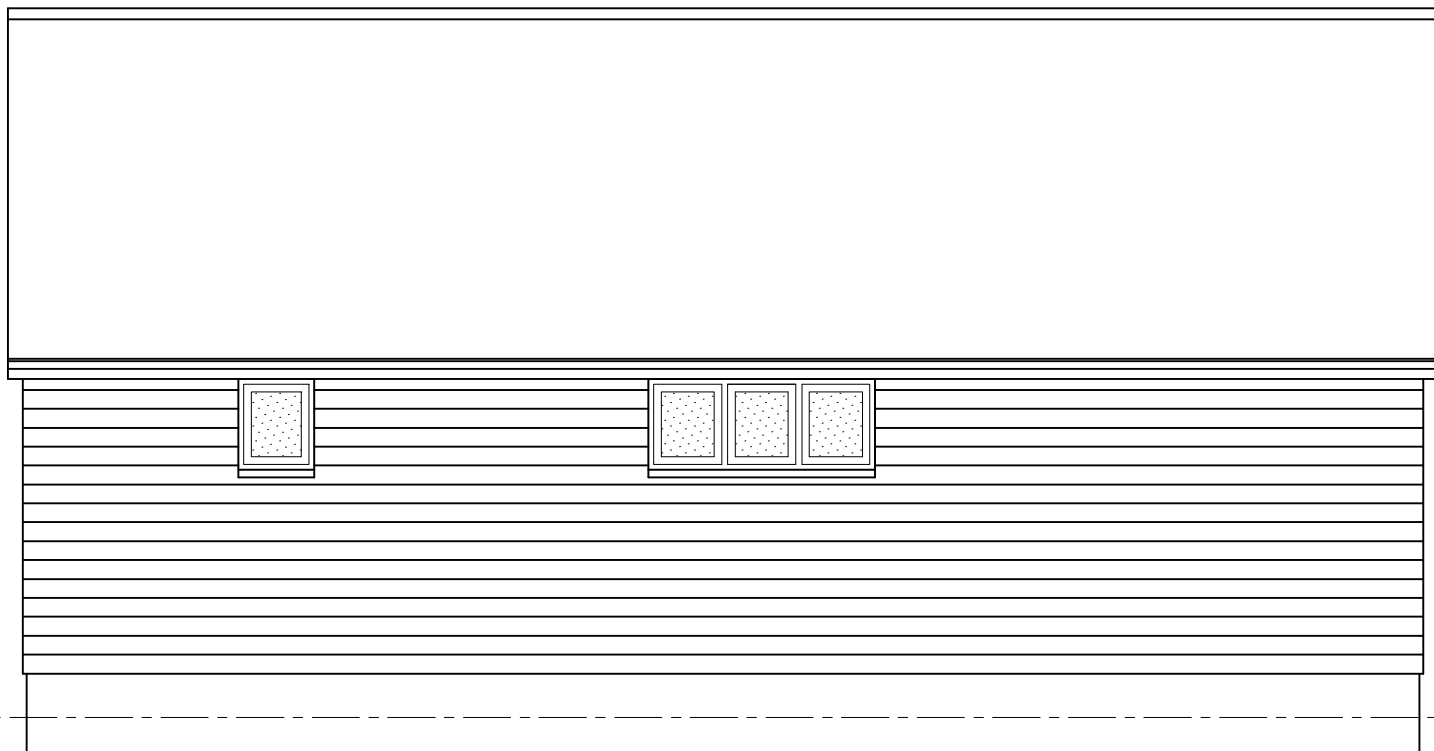

North elevation

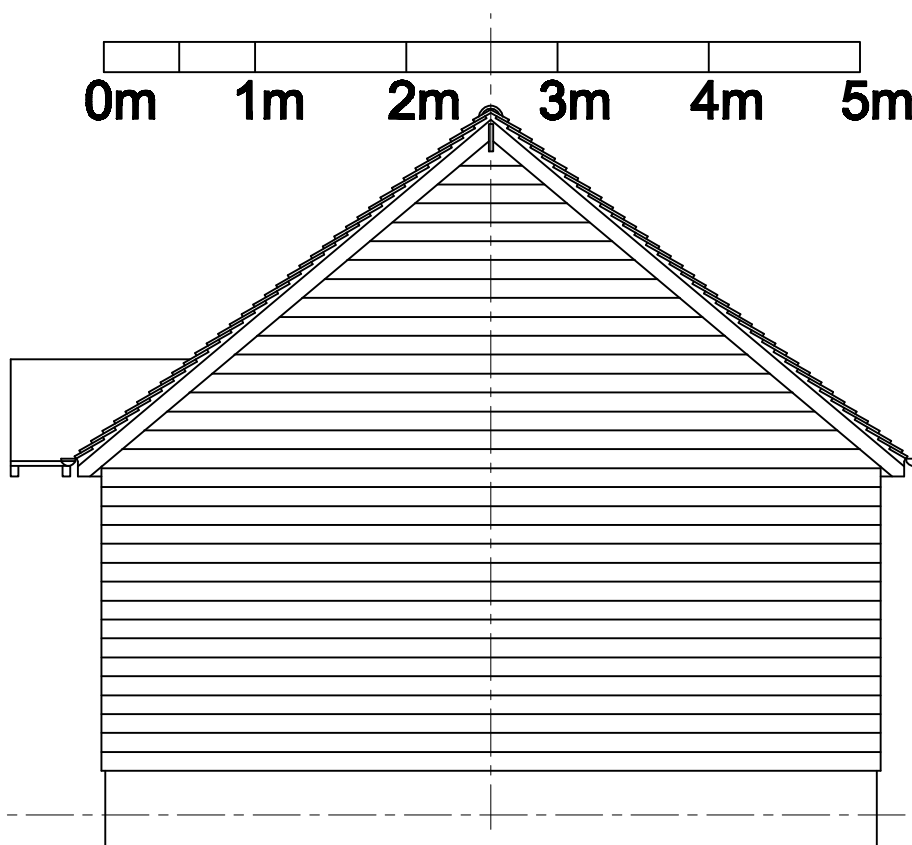

East elevation

Nuthurst Farm, Nuthurst Lane

*elevations*

*1:50 Nov 2017*

*Roger Minost RIBA Chates Studio Stonepit Lane Henfield BN5 9QT*

**437sk04**

rev A: 29.11.2017