


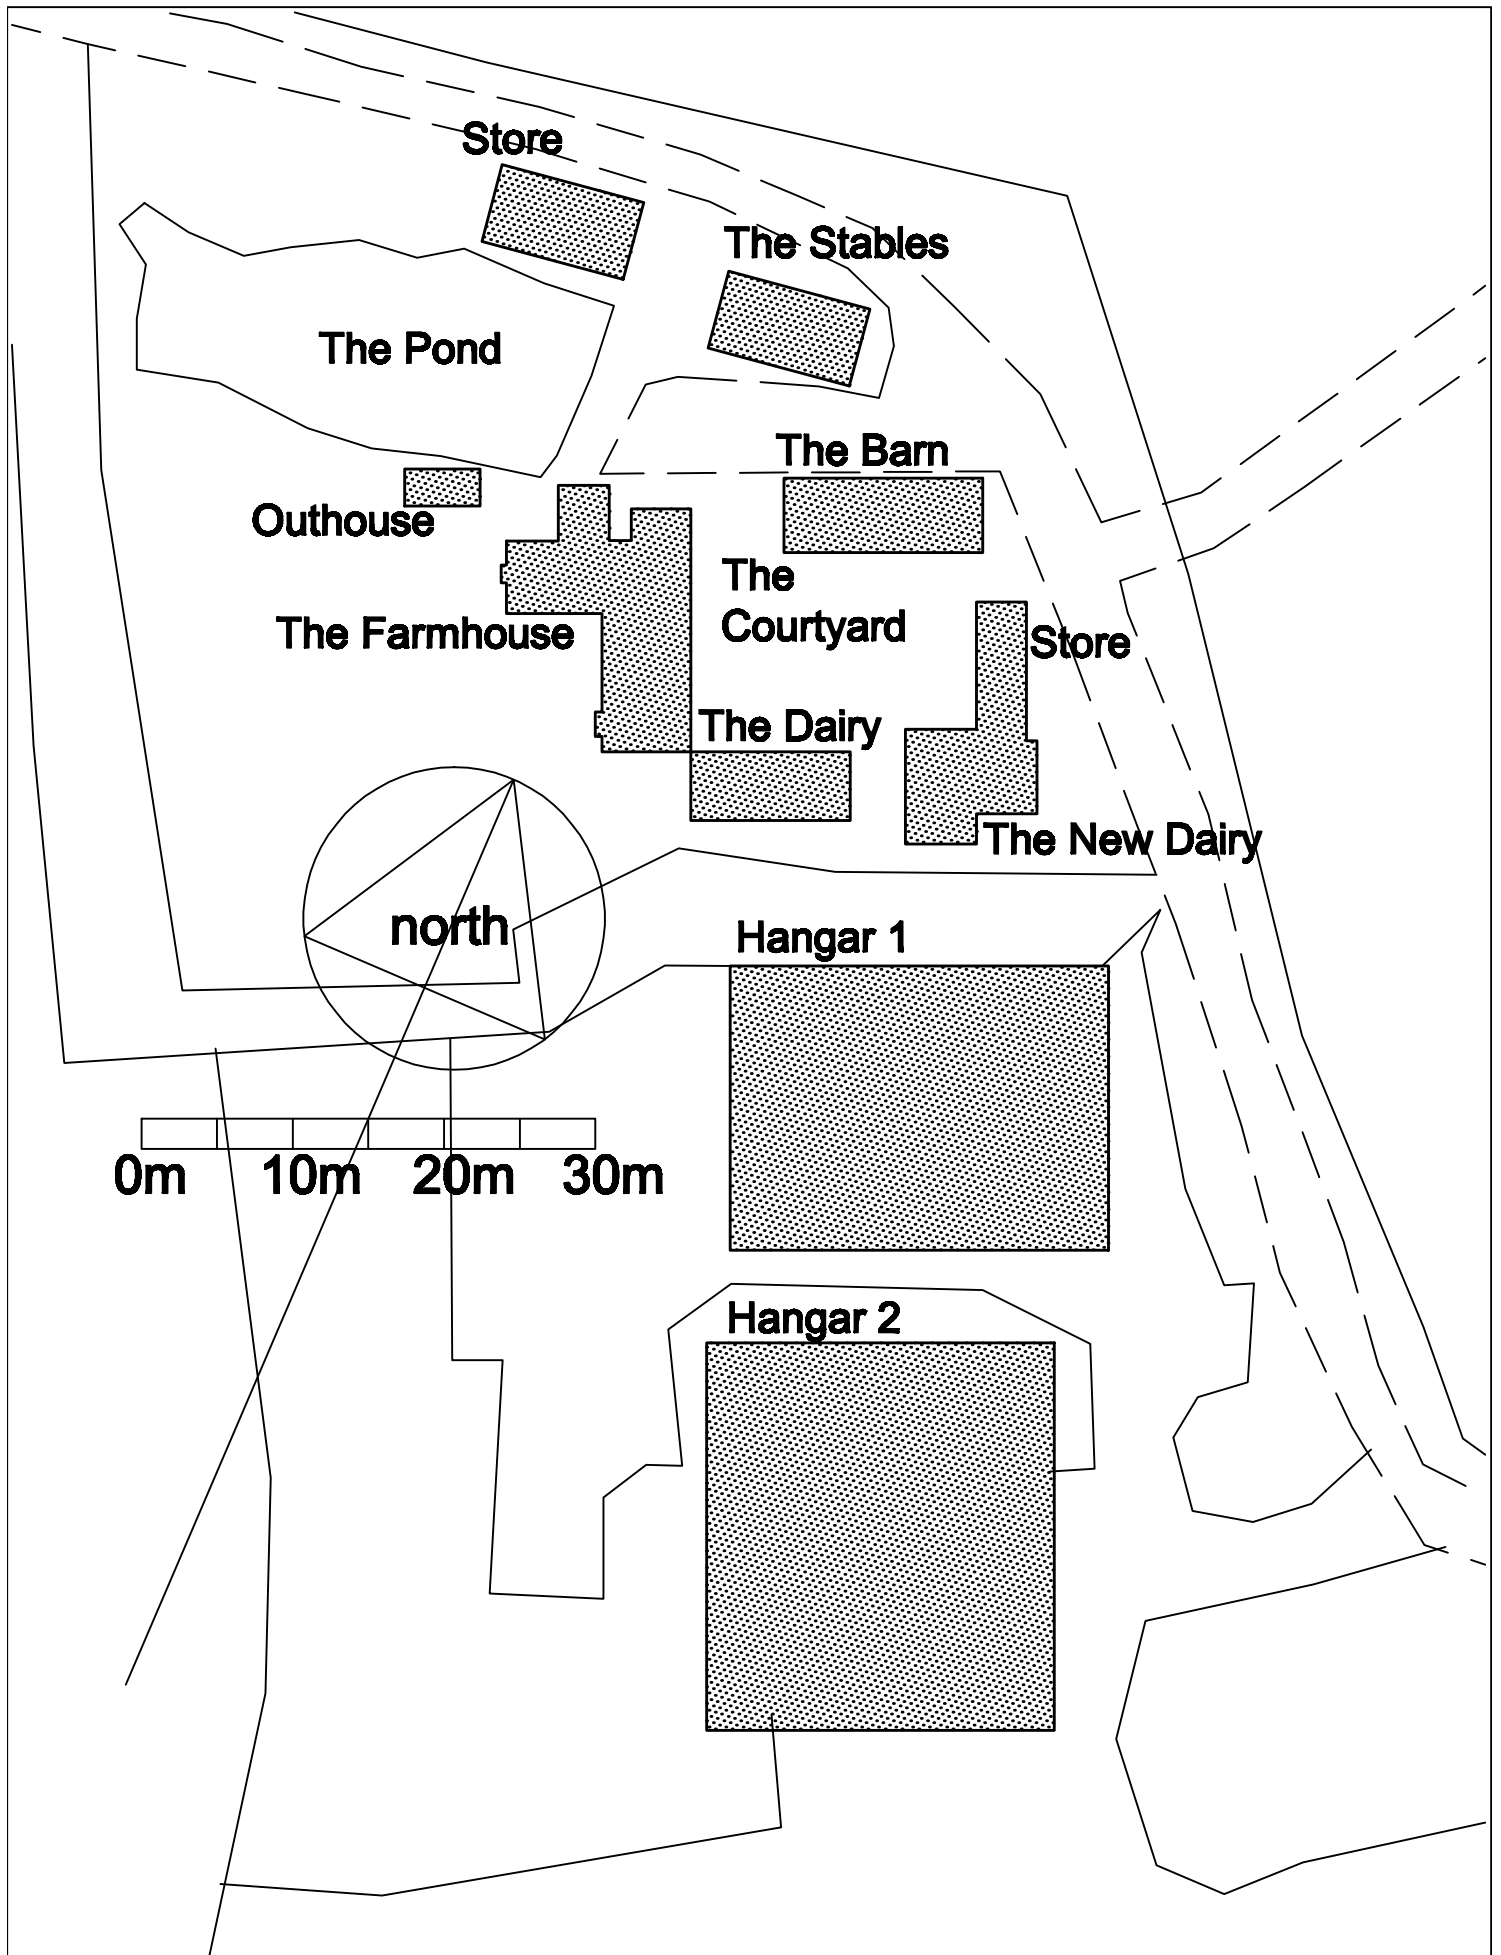

Nuthurst Farm, Nuthurst Lane

Site Plan 1:500 August 2017

Roger Minost RIBA Chates Studio Stonepit Lane Henfield BN5 9QT

437su00

revision: