
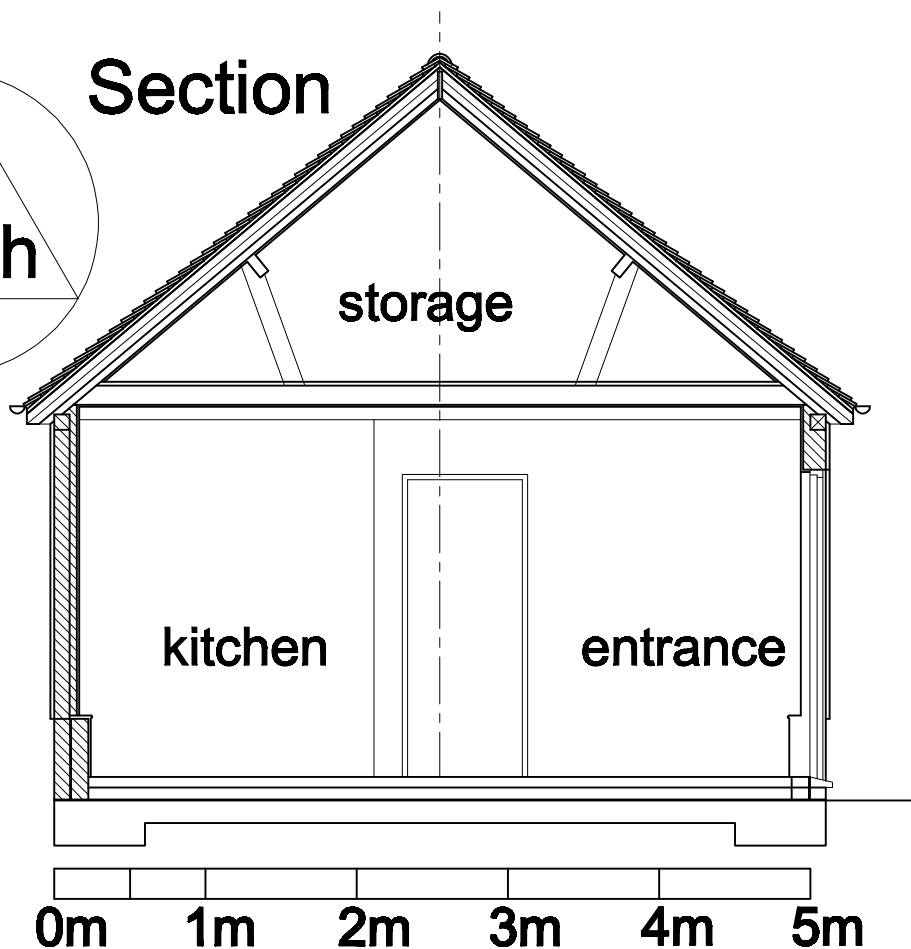
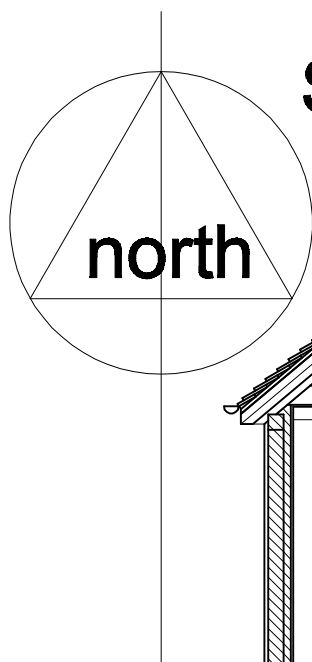


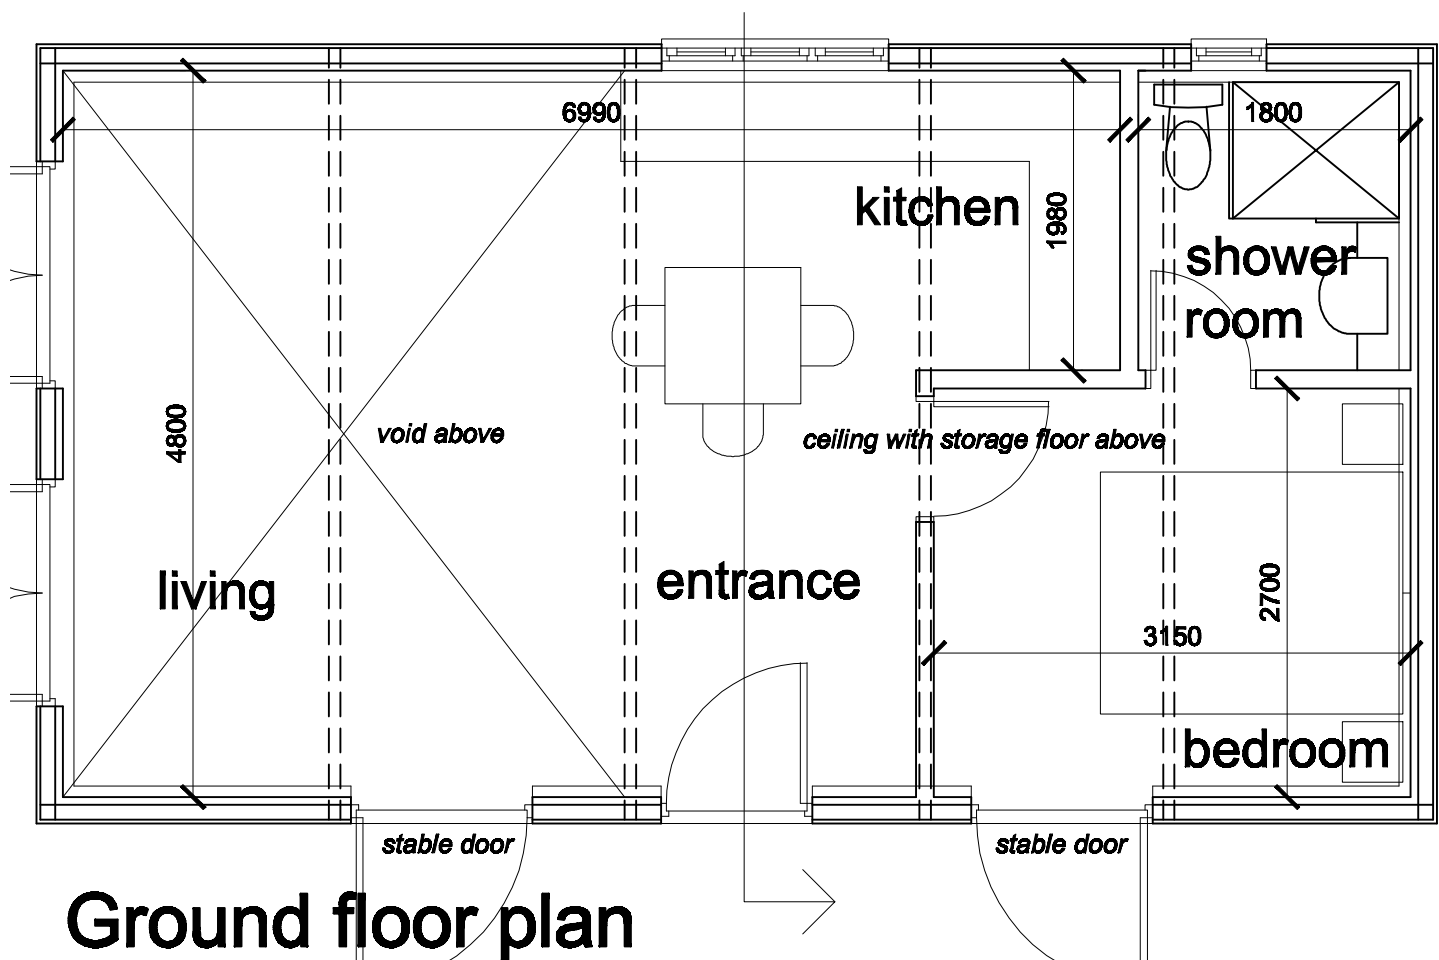

Nuthurst Farm, Nuthurst Lane

1:50 November 2017

Roger Minost RIBA Chates Studio Stonepit Lane Henfield BN5 9QT

437sk02

rev A: 29.11.2017