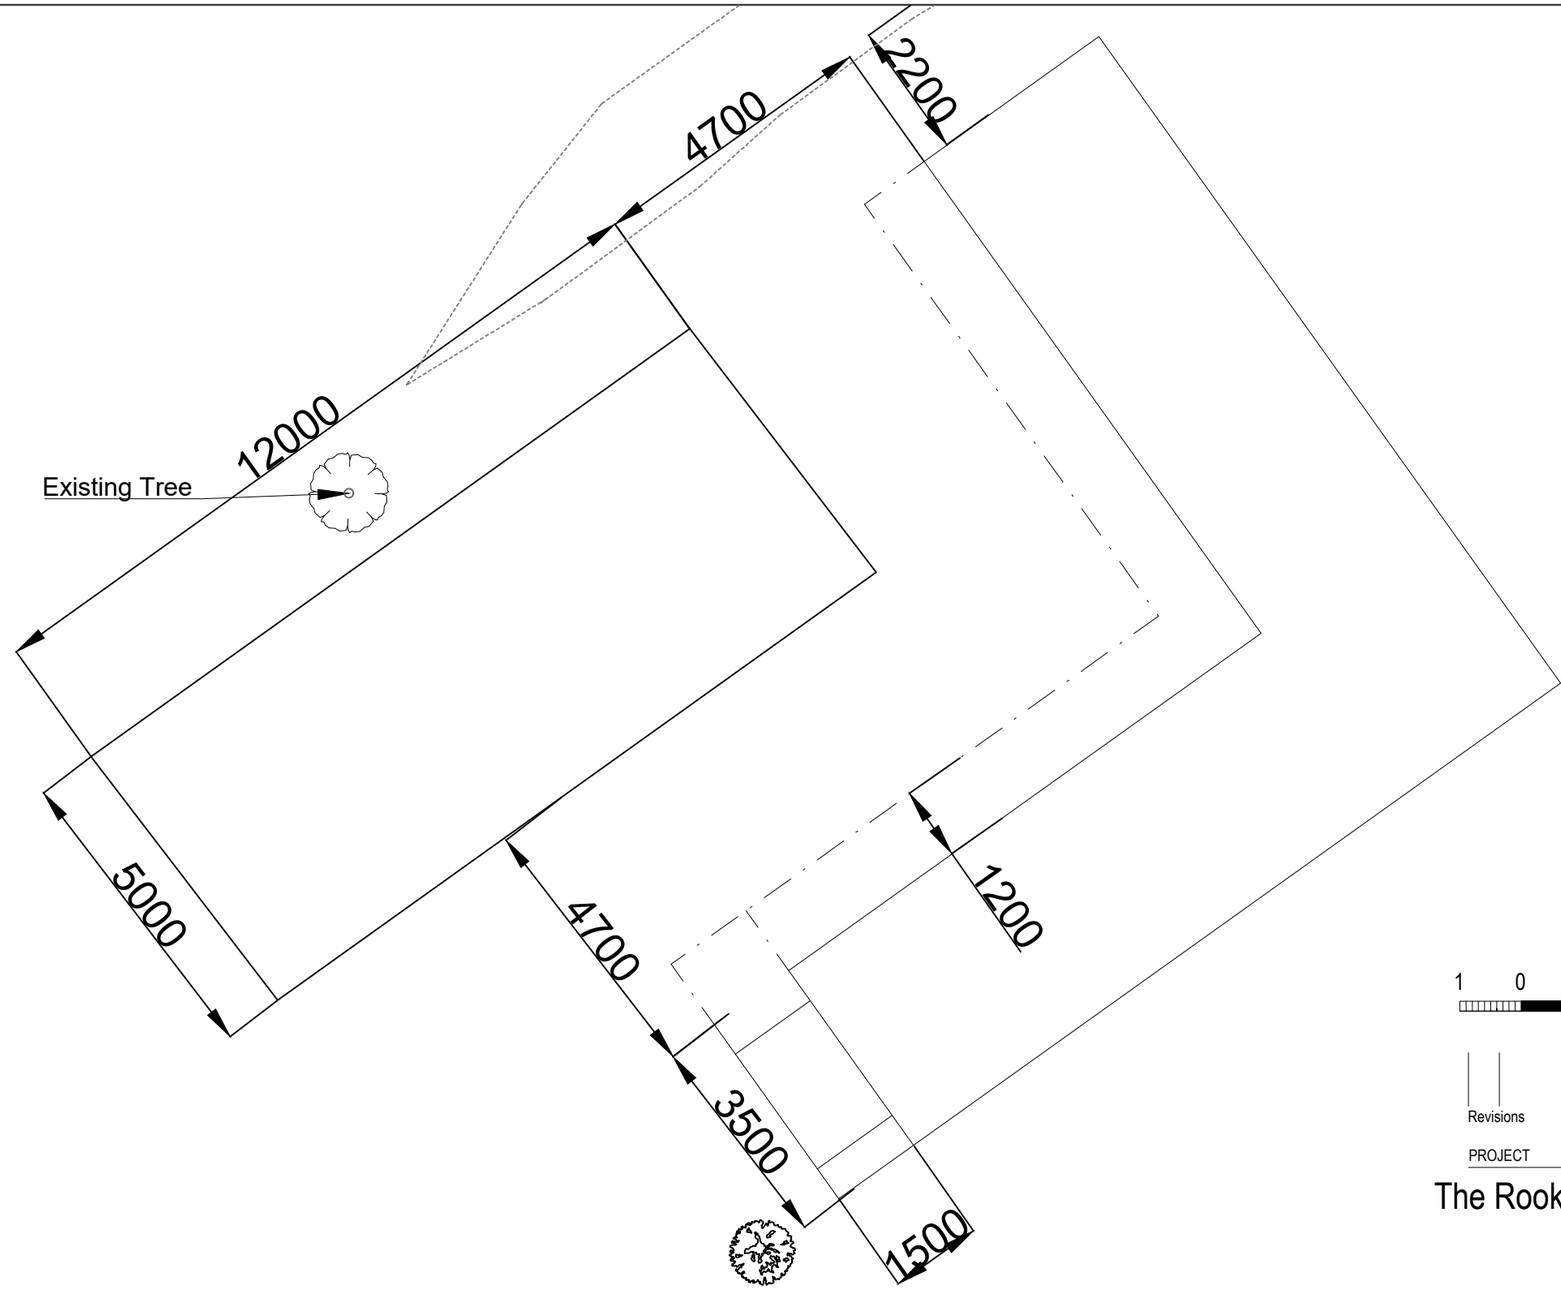


NORTH

1 0 1 2 3 4 5

Metres

Revisions

PROJECT

The Rookerywood Coach House
Pool House
Horsham

DRAWING

Pool & Landscaping Layout Proposed

Scale	Date	Drg No
1:100@A3	Sept 2024	RW-PH_P_03
Drawn by		Revision
RS		

RS Architectural Designs

Copyright