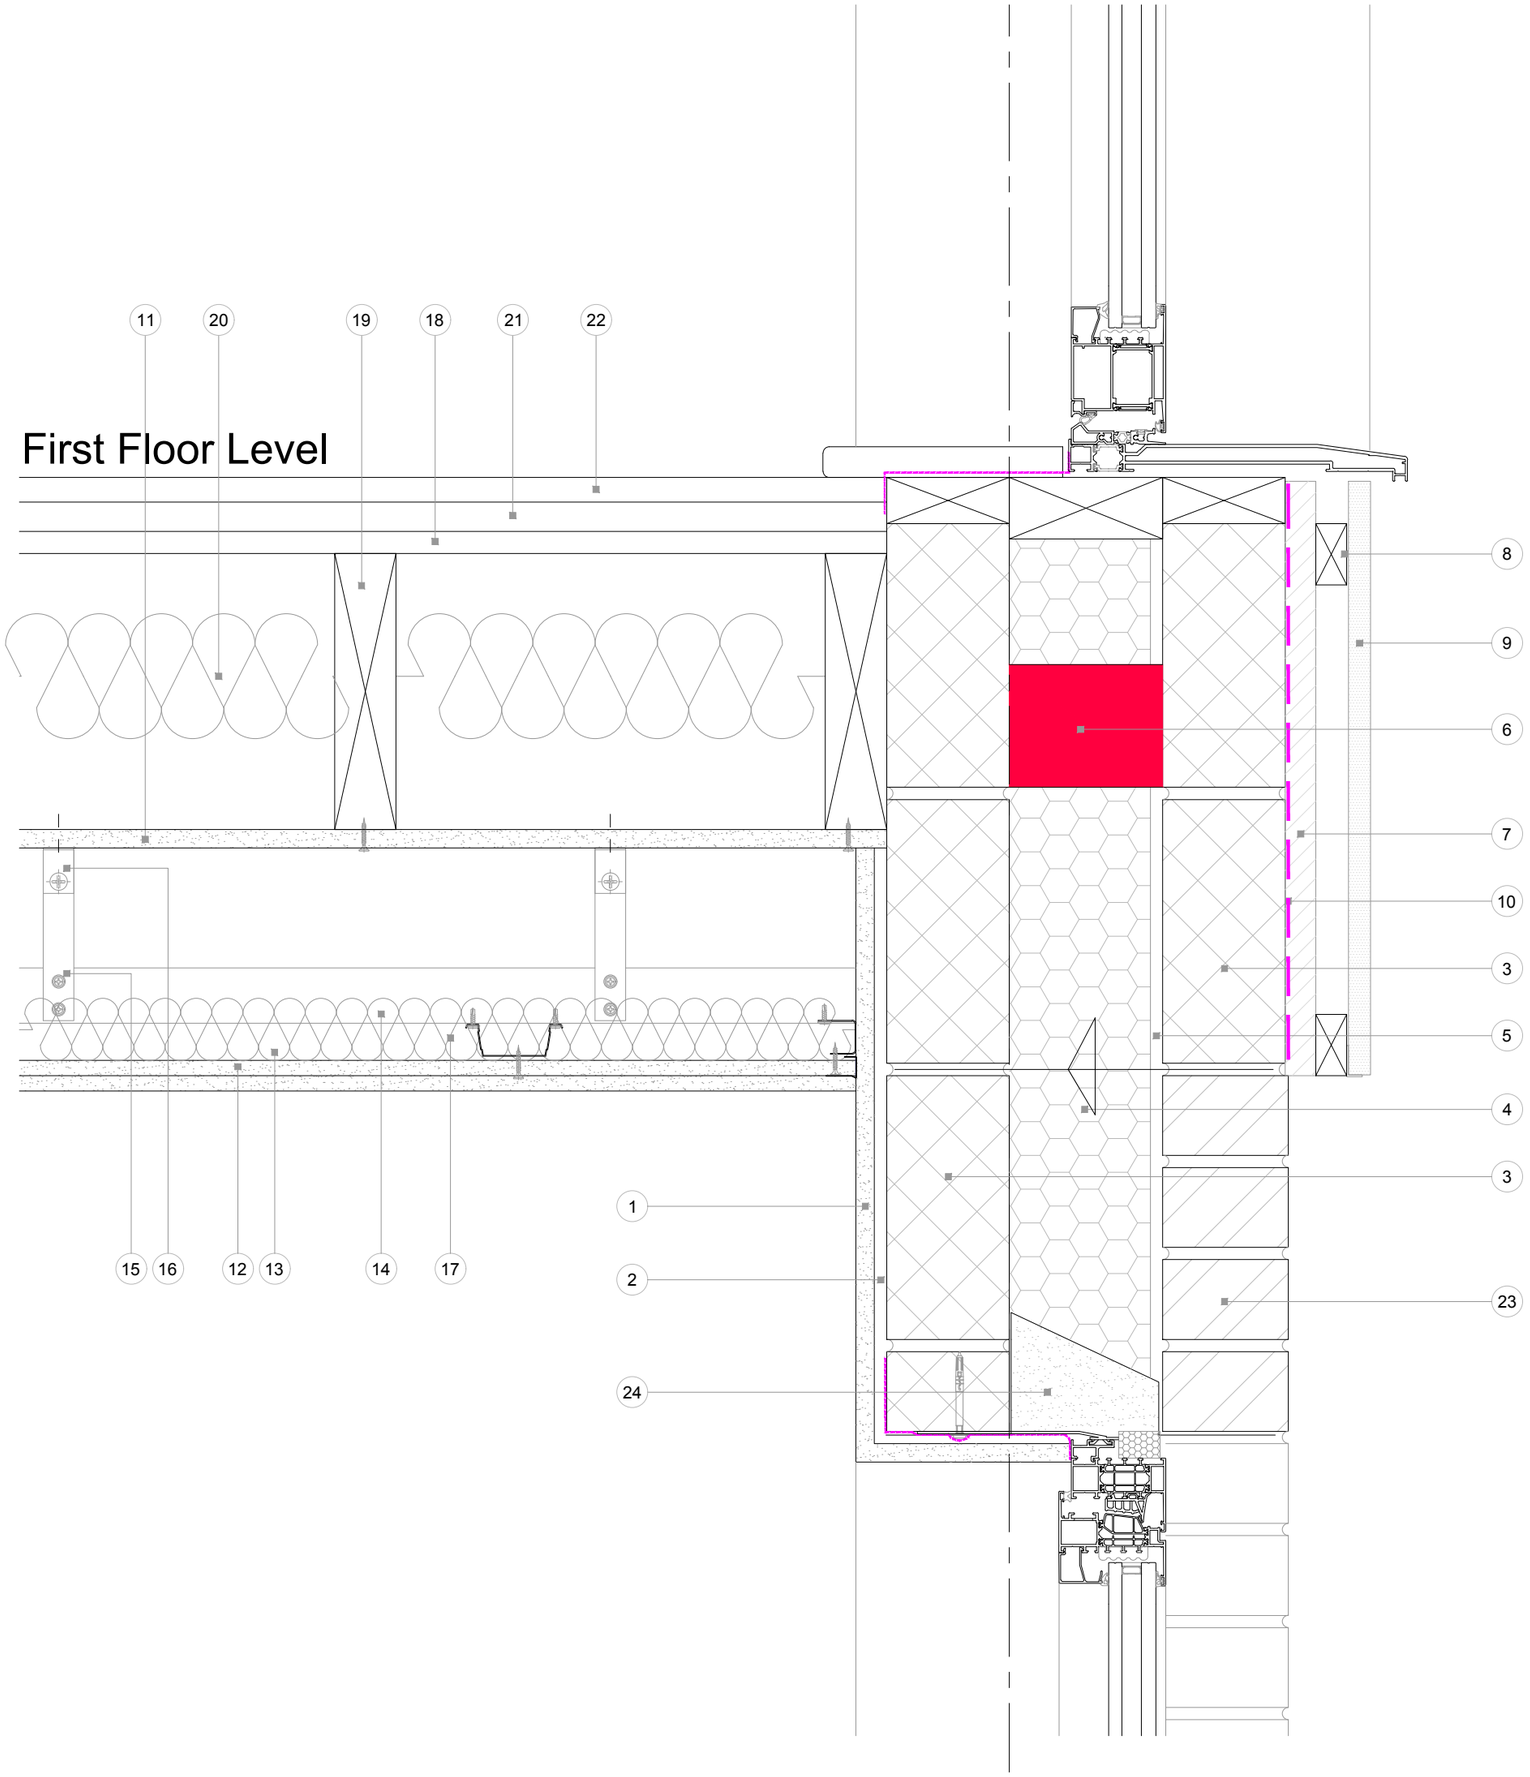


Detail 43

1 15mm Gyproc Soundbloc plasterboard

2 10mm (once compressed) Plaster Dabs. The adhesive should cover at least 20% of the board's surface area. Always ensure there are continuous, solid beads of adhesive along the top, bottom, and vertical edges to block airflow.

3 100mm Blockwork to Structural Engineer's Specifications

4 115mm Recticel Eurowall + Rigid insulation

5 10mm Residual Cavity

6 Horizontal Fire Barrier Rockwool SP Firestops (or similar approved).

7 Battens at 600mm centres

8 Cross Battens at 600mm centres

9 Cladding Board (Material TBC)

10 TLX BatSafe Breather Membrane or similar

11 One layer 15mm Gyproc Fireline fixed with suitable British Gypsum screws at 300mm centres

12 Two layers 12.5mm Gyproc plasterboard fixed with suitable British Gypsum screws at 230mm centres in field of board and 150mm centres at board ends

13 Gypframe MF5 Ceiling Sections at max. 450mm centres fixed to each MF7 with two suitable British Gypsum wafer head screws or MF9 Connecting Clip

14 Gypframe MF7 Primary Support Channels at specified centres

15 Gypframe MF8 Strap Hanger or FEA1 Steel Angle hangers at specified centres fixed to MF7 with two suitable British Gypsum wafer head screws

16 Gypframe MF12 Soffit Cleat fixed to hanger with MF11 Nut and Bolt and suitably fixed to soffit

17 50mm Rockwool RWA45 or similar insulation within ceiling void

18 18mm Structural Plywood

19 Floor Joists

20 100mm Rockwool RWA45 or similar insulation in-between floor joists

21 Isomass Isocheck 24T or similar acoustic board

22 Timber Flooring with underlay

23 102.5mm Brick outer leaf Colour Type A (TBC)

24 Catnic Lintel

** To be read in conjuction with drawing 3100 and relevant structural drawings*

NOTE

1. All dimensions to be checked on site by the contractor and such dimensions to be his responsibility.

2. Report all drawing errors, omissions and discrepancies to the architect.

3. This document may be issued in an uncontrolled CAD format to enable others to use it as background information to make alterations and/or additions. In that instance the file will be accompanied by a PDF version. It is for those making such alterations and additions to ensure that they make use of current background information. Tone accepts no liability for any such alterations or additions to the background information or arising out of changes to background information which occur prior to alterations of additions being made.

4. This drawing is copyright.

P1 08/09/26 First Issue

Revisions

Project

Storrington Squash Club

Drawing Title

Detail 43 -
External Wall/Floor Junction

Status

PLANNING

proj no:	zone:	view:	lvl:	role:	number:	status:	rev:
26034					D543	P	1

Scale@A3	Date	Drawn	Checked
1/5	30/03/26	MA	EO

tone

t. 01233 642695
w. tone.archi
e. hello@tone.archi