
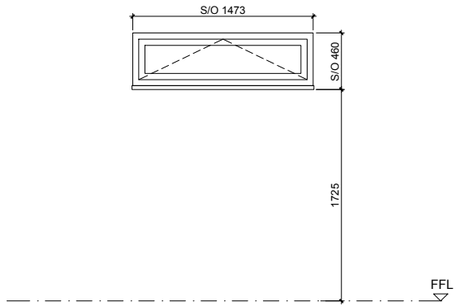



**WINDOW TYPE A**

| | |
|---|---|
| LOCATION: | FLAT 1, 3 |
| SAFETY GLAZING: | YES |
| OBSCURE GLAZING: | NO |
| OPENING TOWARDS: | INSIDE (VIEW FROM OUTSIDE) |
| OPENING ELEMENT: | CASEMENT (Tilt) |
| OPENING FOR VENTILATION: | YES |
| OPENING FOR CLEANING: | YES |
| OPENING RESTRICTIONS: | NO |
| IRONMONGERY: | TBC |
| MATERIAL: | Aluminium |
| FINISH: | See drawing D201 |
| TRICKLE VENT: | YES |
| U-VALUE: | 1.4 W/m2K |

**WINDOW NUMBERS**

G01, G11
PAS24 or Similar

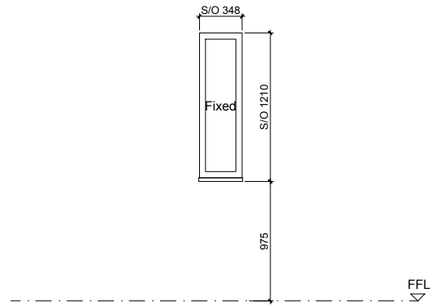



**WINDOW TYPE B**

| | |
|---|---|
| LOCATION: | FLAT 1, 3 |
| SAFETY GLAZING: | YES |
| OBSCURE GLAZING: | NO |
| OPENING TOWARDS: | N/A |
| OPENING ELEMENT: | NO |
| OPENING FOR VENTILATION: | NO |
| OPENING FOR CLEANING: | NO |
| OPENING RESTRICTIONS: | N/A |
| IRONMONGERY: | TBC |
| MATERIAL: | Aluminium |
| FINISH: | See drawing D201 |
| TRICKLE VENT: | YES |
| U-VALUE: | 1.4 W/m2K |

**WINDOW NUMBERS**

G02, G03, G04, G08, G09, G10
PAS24 or Similar

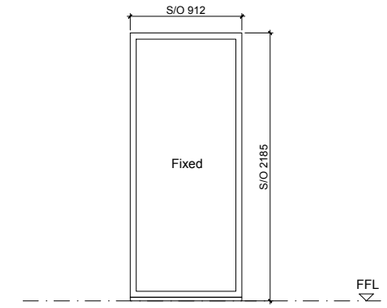



**WINDOW TYPE C**

| | |
|---|---|
| LOCATION: | MAIN ENTRANCE |
| SAFETY GLAZING: | YES |
| OBSCURE GLAZING: | NO |
| OPENING TOWARDS: | N/A |
| OPENING ELEMENT: | NO |
| OPENING FOR VENTILATION: | NO |
| OPENING FOR CLEANING: | NO |
| OPENING RESTRICTIONS: | N/A |
| IRONMONGERY: | TBC |
| MATERIAL: | Aluminium |
| FINISH: | See drawing D201 |
| TRICKLE VENT: | YES |
| U-VALUE: | 1.4 W/m2K |

**WINDOW NUMBERS**

G05
PAS24 or Similar

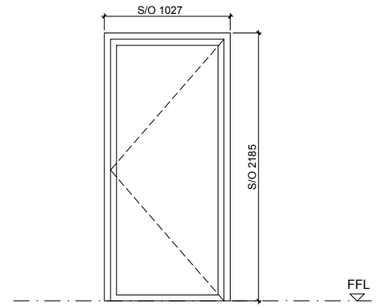



**WINDOW TYPE D**

| | |
|---|---|
| LOCATION: | MAIN ENTRANCE |
| SAFETY GLAZING: | YES |
| OBSCURE GLAZING: | NO |
| OPENING TOWARDS: | INSIDE (VIEW FROM OUTSIDE) |
| OPENING ELEMENT: | CASEMENT |
| OPENING FOR VENTILATION: | YES |
| OPENING FOR CLEANING: | YES |
| OPENING RESTRICTIONS: | NO |
| IRONMONGERY: | TBC |
| MATERIAL: | Aluminium |
| FINISH: | See drawing D201 |
| TRICKLE VENT: | YES |
| U-VALUE: | 1.4 W/m2K |

**WINDOW NUMBERS**

G06
PAS24 or Similar

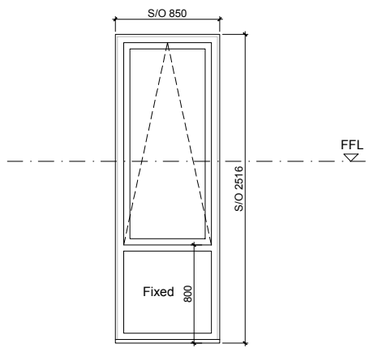



**WINDOW TYPE E1**

| | |
|---|---|
| LOCATION: | STAIRCORE |
| SAFETY GLAZING: | YES |
| OBSCURE GLAZING: | NO |
| OPENING TOWARDS: | INSIDE (VIEW FROM OUTSIDE) |
| OPENING ELEMENT: | CASEMENT (Tilt) |
| OPENING FOR VENTILATION: | YES |
| OPENING FOR CLEANING: | YES |
| OPENING RESTRICTIONS: | NO |
| IRONMONGERY: | TBC |
| MATERIAL: | Aluminium |
| FINISH: | See drawing D201 |
| TRICKLE VENT: | YES |
| U-VALUE: | 1.4 W/m2K |

**WINDOW NUMBERS**

G07
PAS24 or Similar

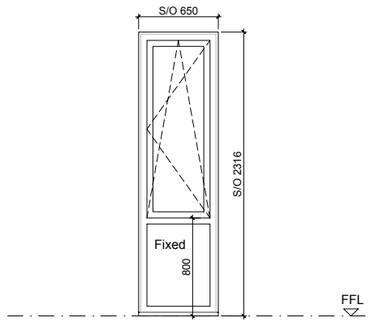



**WINDOW TYPE E2**

| | |
|---|---|
| LOCATION: | FLAT 4 |
| SAFETY GLAZING: | YES |
| OBSCURE GLAZING: | NO |
| OPENING TOWARDS: | INSIDE (VIEW FROM OUTSIDE) |
| OPENING ELEMENT: | CASEMENT (Tilt&Turn) |
| OPENING FOR VENTILATION: | YES |
| OPENING FOR CLEANING: | YES |
| OPENING RESTRICTIONS: | NO |
| IRONMONGERY: | TBC |
| MATERIAL: | Aluminium |
| FINISH: | See drawing D201 |
| TRICKLE VENT: | YES |
| U-VALUE: | 1.4 W/m2K |

**WINDOW NUMBERS**

102, 103

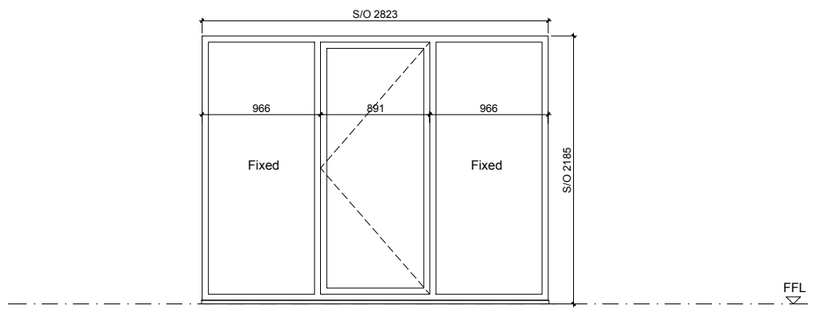


**WINDOW TYPE F1**

| | |
|---|---|
| LOCATION: | FLAT 2, 3 |
| SAFETY GLAZING: | YES |
| OBSCURE GLAZING: | NO |
| OPENING TOWARDS: | OUTSIDE (VIEW FROM OUTSIDE) |
| OPENING ELEMENT: | CASEMENT |
| OPENING FOR VENTILATION: | YES |
| OPENING FOR CLEANING: | YES |
| OPENING RESTRICTIONS: | NO |
| IRONMONGERY: | TBC |
| MATERIAL: | Aluminium |
| FINISH: | See drawing D201 |
| TRICKLE VENT: | YES |
| U-VALUE: | 1.4 W/m2K |

**WINDOW NUMBERS**

G12, G19
PAS24 or Similar

**NOTE**

1. All dimensions to be checked on site by the contractor and such dimensions to be his responsibility.

2. Report all drawing errors, omissions and discrepancies to the architect.

3. This document may be issued in an uncontrolled CAD format to enable others to use it as background information to make alterations and/or additions. In that instance the file will be accompanied by a PDF version. It is for those making such alterations and additions to ensure that they make use of current background information. Tone accepts no liability for any such alterations or additions to the background information or arising out of changes to background information which occur prior to alterations of additions being made.

4. This drawing is copyright.

0 1 2 3m

scale 1:50

P1 23/09/26 First Issue

Revisions

Project

**Storrington Squash Club**

Drawing Title

**Window Schedule**

Status

**PLANNING**

| proj no: | zone: | view: | lvl: | role: | number: | status: | rev: |
|---|---|---|---|---|---|---|---|
| **26034** | | | | | **D400** | **P** | **1** |

| Scale@A3 | Date | Drawn | Checked |
|---|---|---|---|
| **1/20** | **30/03/26** | **MA** | **EO** |

tone

t. 01233 642695
w. tone.archi
e. hello@tone.archi