
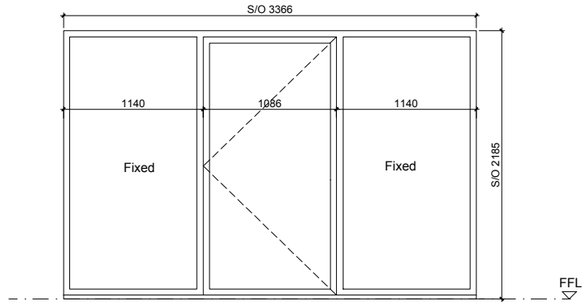


WINDOW TYPE F2A

LOCATION:	FLAT 1
SAFETY GLAZING:	YES
OBSCURE GLAZING:	NO
OPENING TOWARDS:	OUTSIDE (VIEW FROM OUTSIDE)
OPENING ELEMENT:	CASEMENT
OPENING FOR VENTILATION:	YES
OPENING FOR CLEANING:	YES
OPENING RESTRICTIONS:	NO
IRONMONGERY:	TBC
MATERIAL:	Aluminium
FINISH:	See drawing D201
TRICKLE VENT:	YES
U-VALUE:	1.4 W/m2K

WINDOW NUMBERS

G21 (PAS24 or Similar)

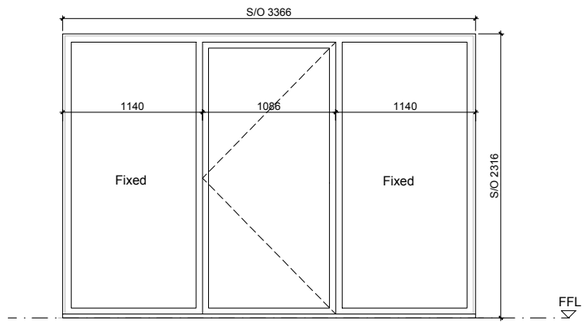


WINDOW TYPE F2B

LOCATION:	FLAT 4, 6
SAFETY GLAZING:	YES
OBSCURE GLAZING:	NO
OPENING TOWARDS:	OUTSIDE (VIEW FROM OUTSIDE)
OPENING ELEMENT:	CASEMENT
OPENING FOR VENTILATION:	YES
OPENING FOR CLEANING:	YES
OPENING RESTRICTIONS:	NO
IRONMONGERY:	TBC
MATERIAL:	Aluminium
FINISH:	See drawing D201
TRICKLE VENT:	YES
U-VALUE:	1.4 W/m2K

WINDOW NUMBERS

101, 106

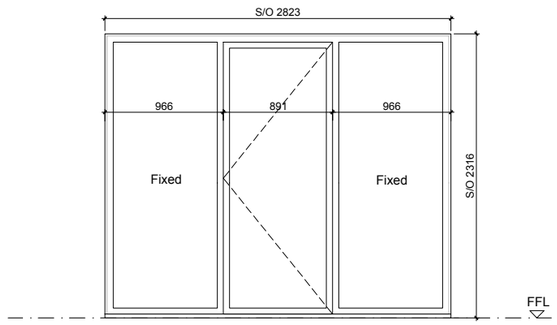


WINDOW TYPE F3

LOCATION:	FLAT 5
SAFETY GLAZING:	YES
OBSCURE GLAZING:	NO
OPENING TOWARDS:	OUTSIDE (VIEW FROM OUTSIDE)
OPENING ELEMENT:	CASEMENT
OPENING FOR VENTILATION:	YES
OPENING FOR CLEANING:	YES
OPENING RESTRICTIONS:	NO
IRONMONGERY:	TBC
MATERIAL:	Aluminium
FINISH:	See drawing D201
TRICKLE VENT:	YES
U-VALUE:	1.4 W/m2K

WINDOW NUMBERS

114

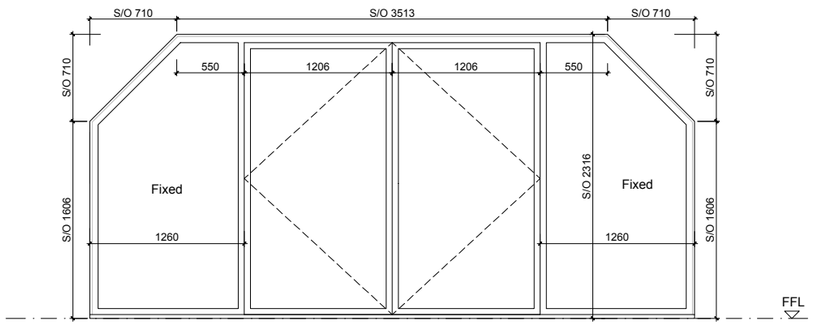


WINDOW TYPE F4

LOCATION:	FLAT 7
SAFETY GLAZING:	YES
OBSCURE GLAZING:	NO
OPENING TOWARDS:	OUTSIDE (VIEW FROM OUTSIDE)
OPENING ELEMENT:	CASEMENT
OPENING FOR VENTILATION:	YES
OPENING FOR CLEANING:	YES
OPENING RESTRICTIONS:	NO
IRONMONGERY:	TBC
MATERIAL:	Aluminium
FINISH:	See drawing D201
TRICKLE VENT:	YES
U-VALUE:	1.4 W/m2K

WINDOW NUMBERS

201

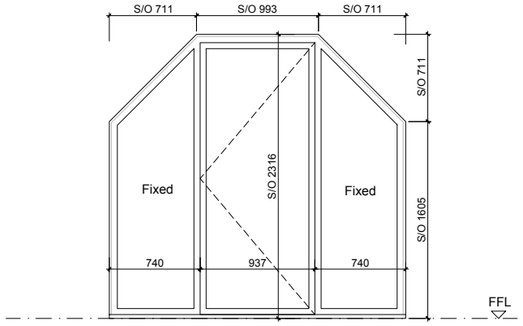

WINDOW TYPE F5

LOCATION:	FLAT 8
SAFETY GLAZING:	YES
OBSCURE GLAZING:	NO
OPENING TOWARDS:	OUTSIDE (VIEW FROM OUTSIDE)
OPENING ELEMENT:	CASEMENT
OPENING FOR VENTILATION:	YES
OPENING FOR CLEANING:	YES
OPENING RESTRICTIONS:	NO
IRONMONGERY:	TBC
MATERIAL:	Aluminium
FINISH:	See drawing D201
TRICKLE VENT:	YES
U-VALUE:	1.4 W/m2K

WINDOW NUMBERS

204

NOTE

1. All dimensions to be checked on site by the contractor and such dimensions to be his responsibility.

2. Report all drawing errors, omissions and discrepancies to the architect.

3. This document may be issued in an uncontrolled CAD format to enable others to use it as background information to make alterations and/or additions. In that instance the file will be accompanied by a PDF version. It is for those making such alterations and additions to ensure that they make use of current background information. Tone accepts no liability for any such alterations or additions to the background information or arising out of changes to background information which occur prior to alterations of additions being made.

4. This drawing is copyright.

0 1 2 3m

scale 1:50

P1 23/09/26 First Issue

Revisions

Project

Storrington Squash Club

Drawing Title

Window Schedule

Status

PLANNING

proj no:	zone:	view:	lvl:	role:	number:	status:	rev:
26034					D401	P	1

Scale@A3	Date	Drawn	Checked
1/20	30/03/26	MA	EO

tone

t. 01233 642695
w. tone.archi
e. hello@tone.archi